D-290

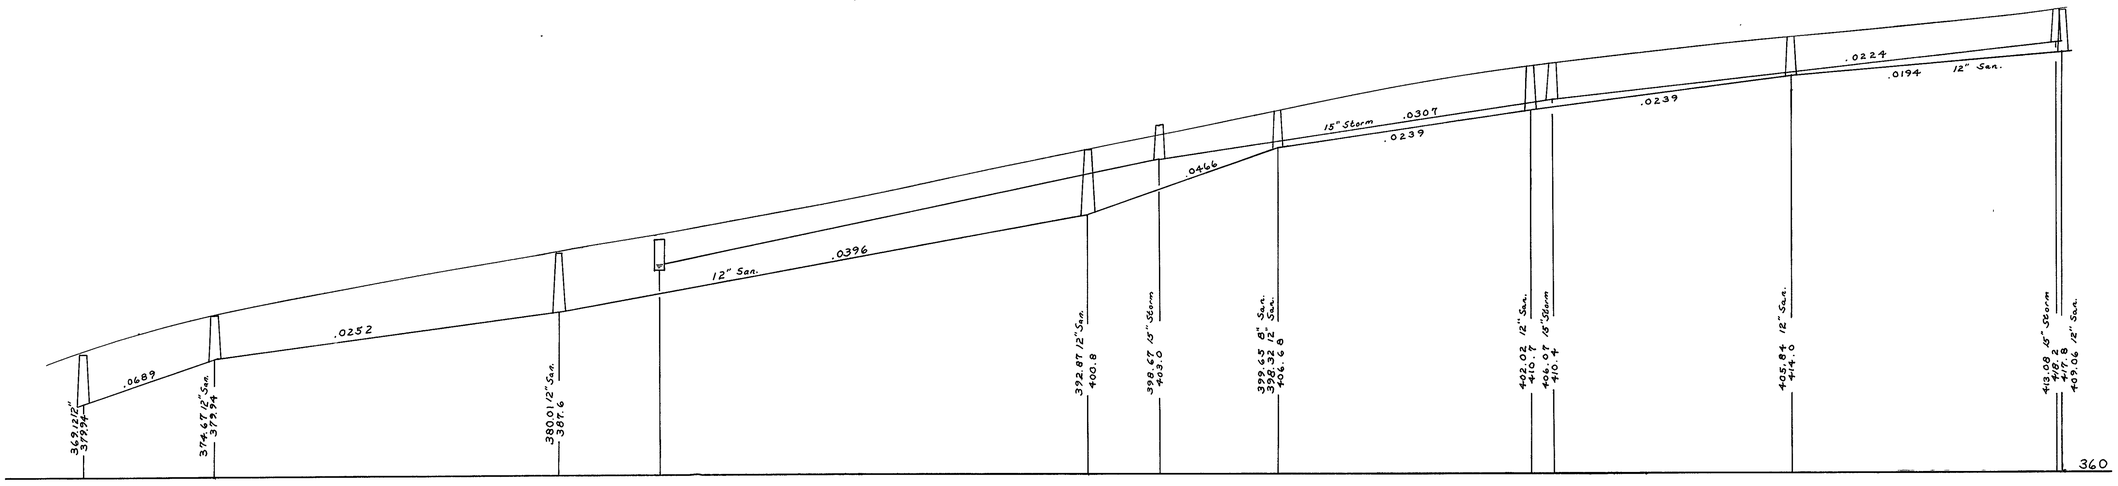

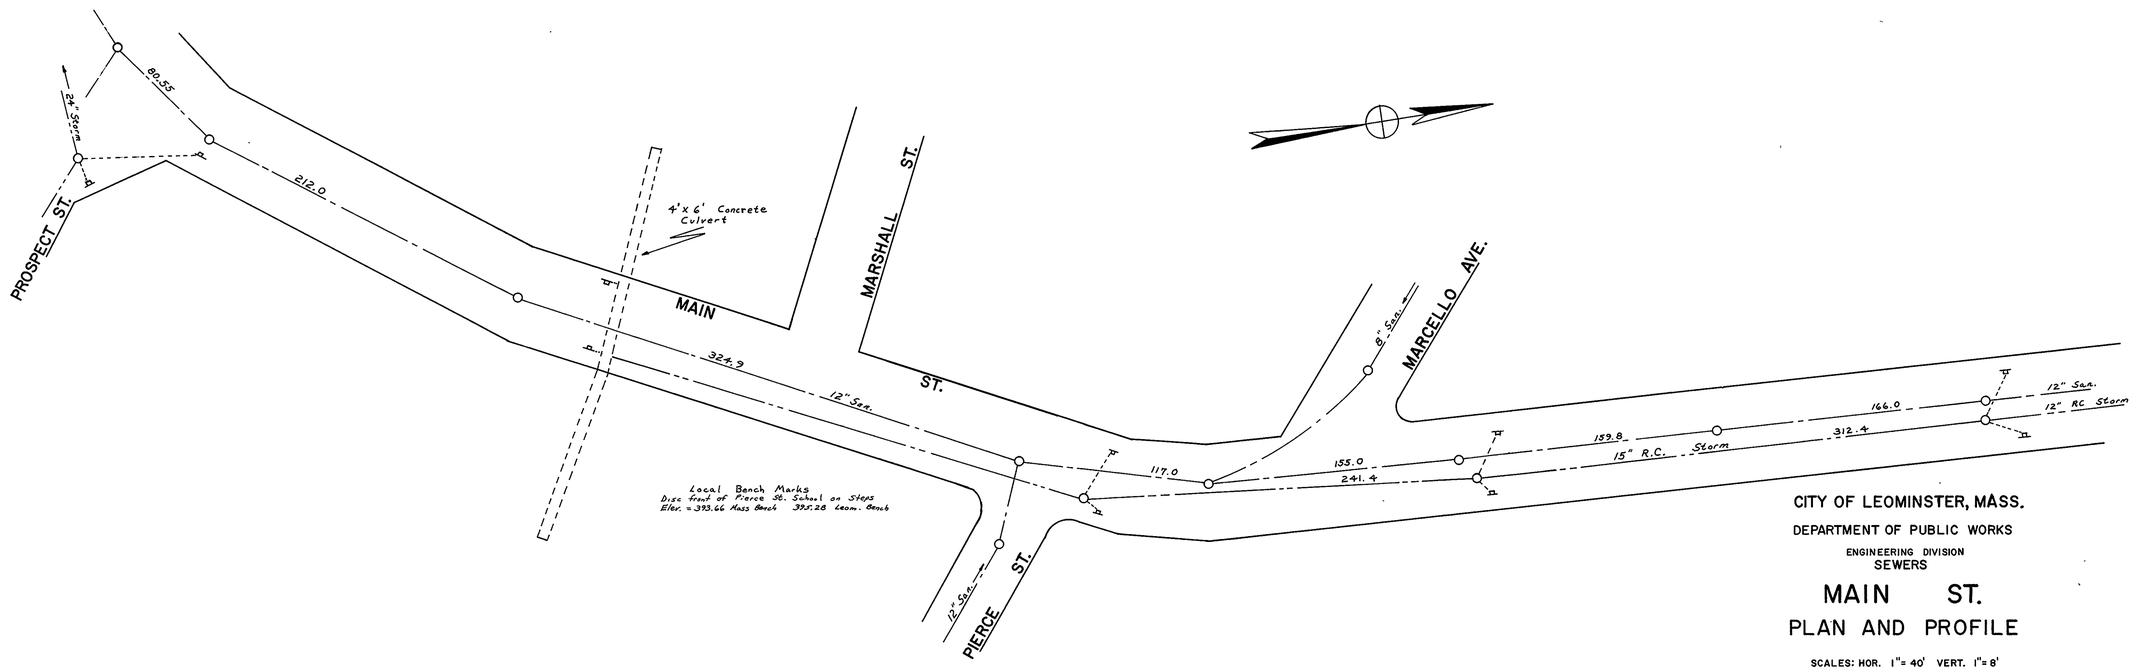

CITY OF LEOMINSTER, MASS.

DEPARTMENT OF PUBLIC WORKS

ENGINEERING DIVISION

SEWERS

MAIN ST.

PLAN AND PROFILE

SCALES: HOR. 1"= 40' VERT. 1"= 8'

JULY 14, 1975

D 290