D-291

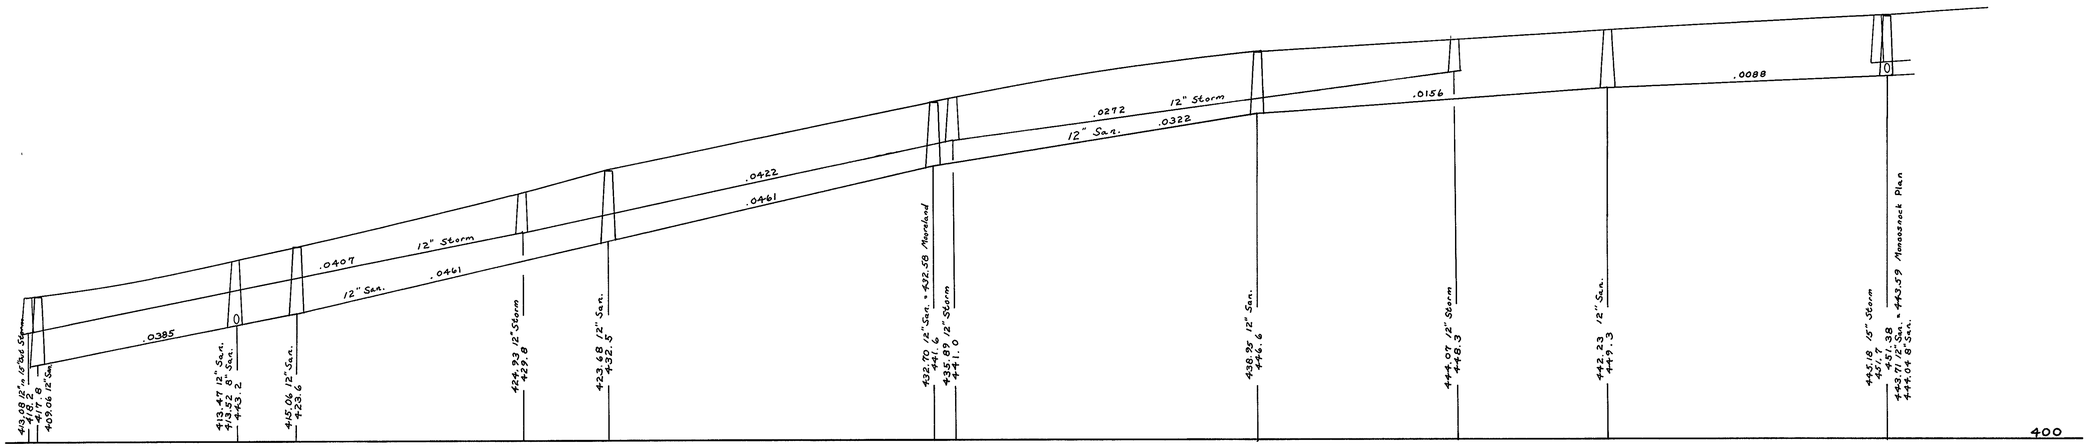

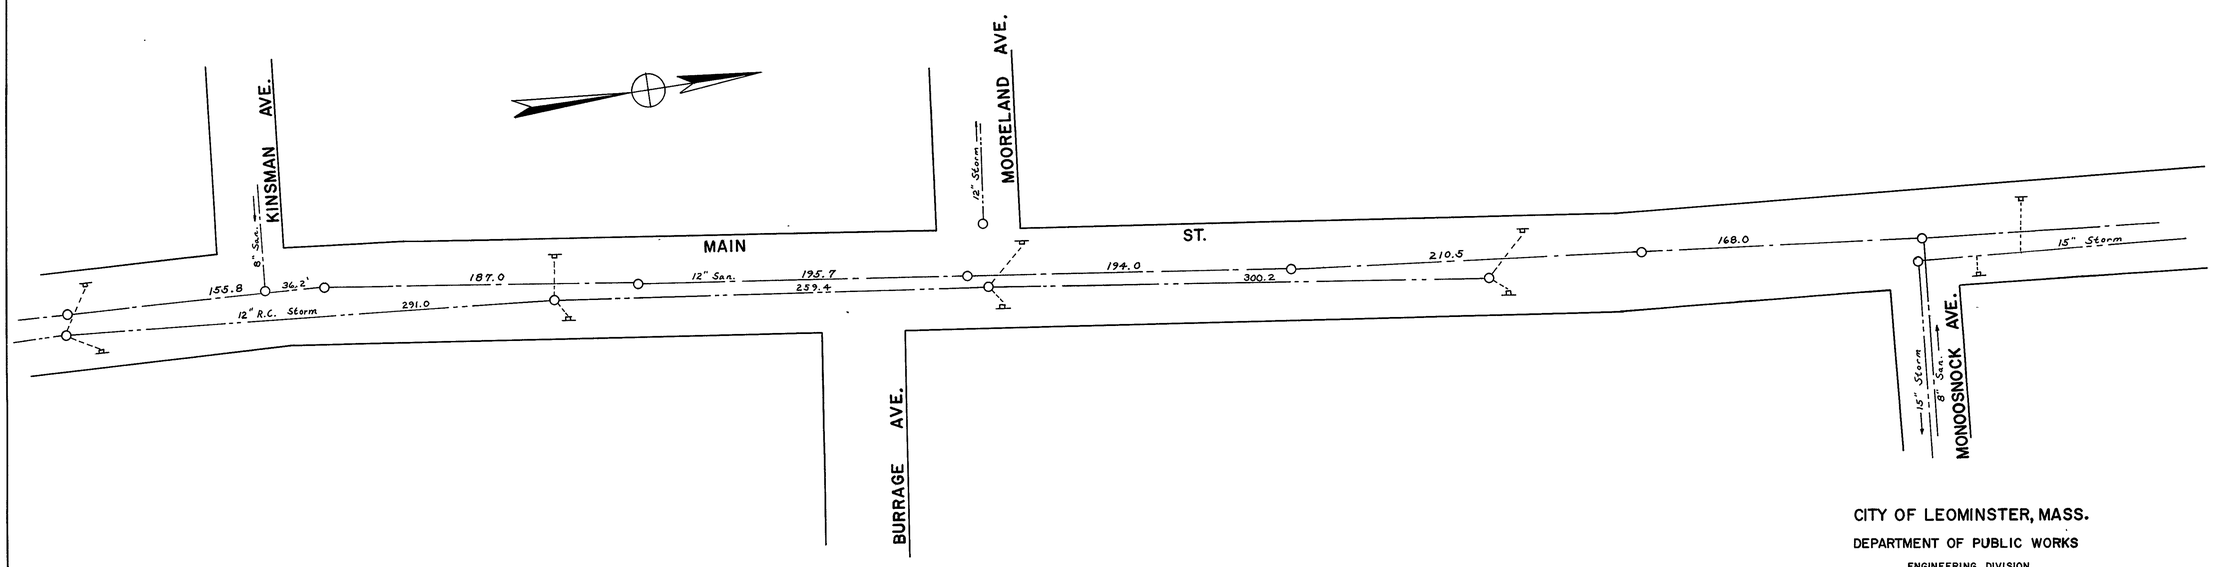

CITY OF LEOMINSTER, MASS.

DEPARTMENT OF PUBLIC WORKS

ENGINEERING DIVISION
SEWERS

MAIN ST.
PLAN AND PROFILE

SCALES: HOR. 1"= 40' VERT. 1"= 8'

JULY 18, 1975

D291