D-297

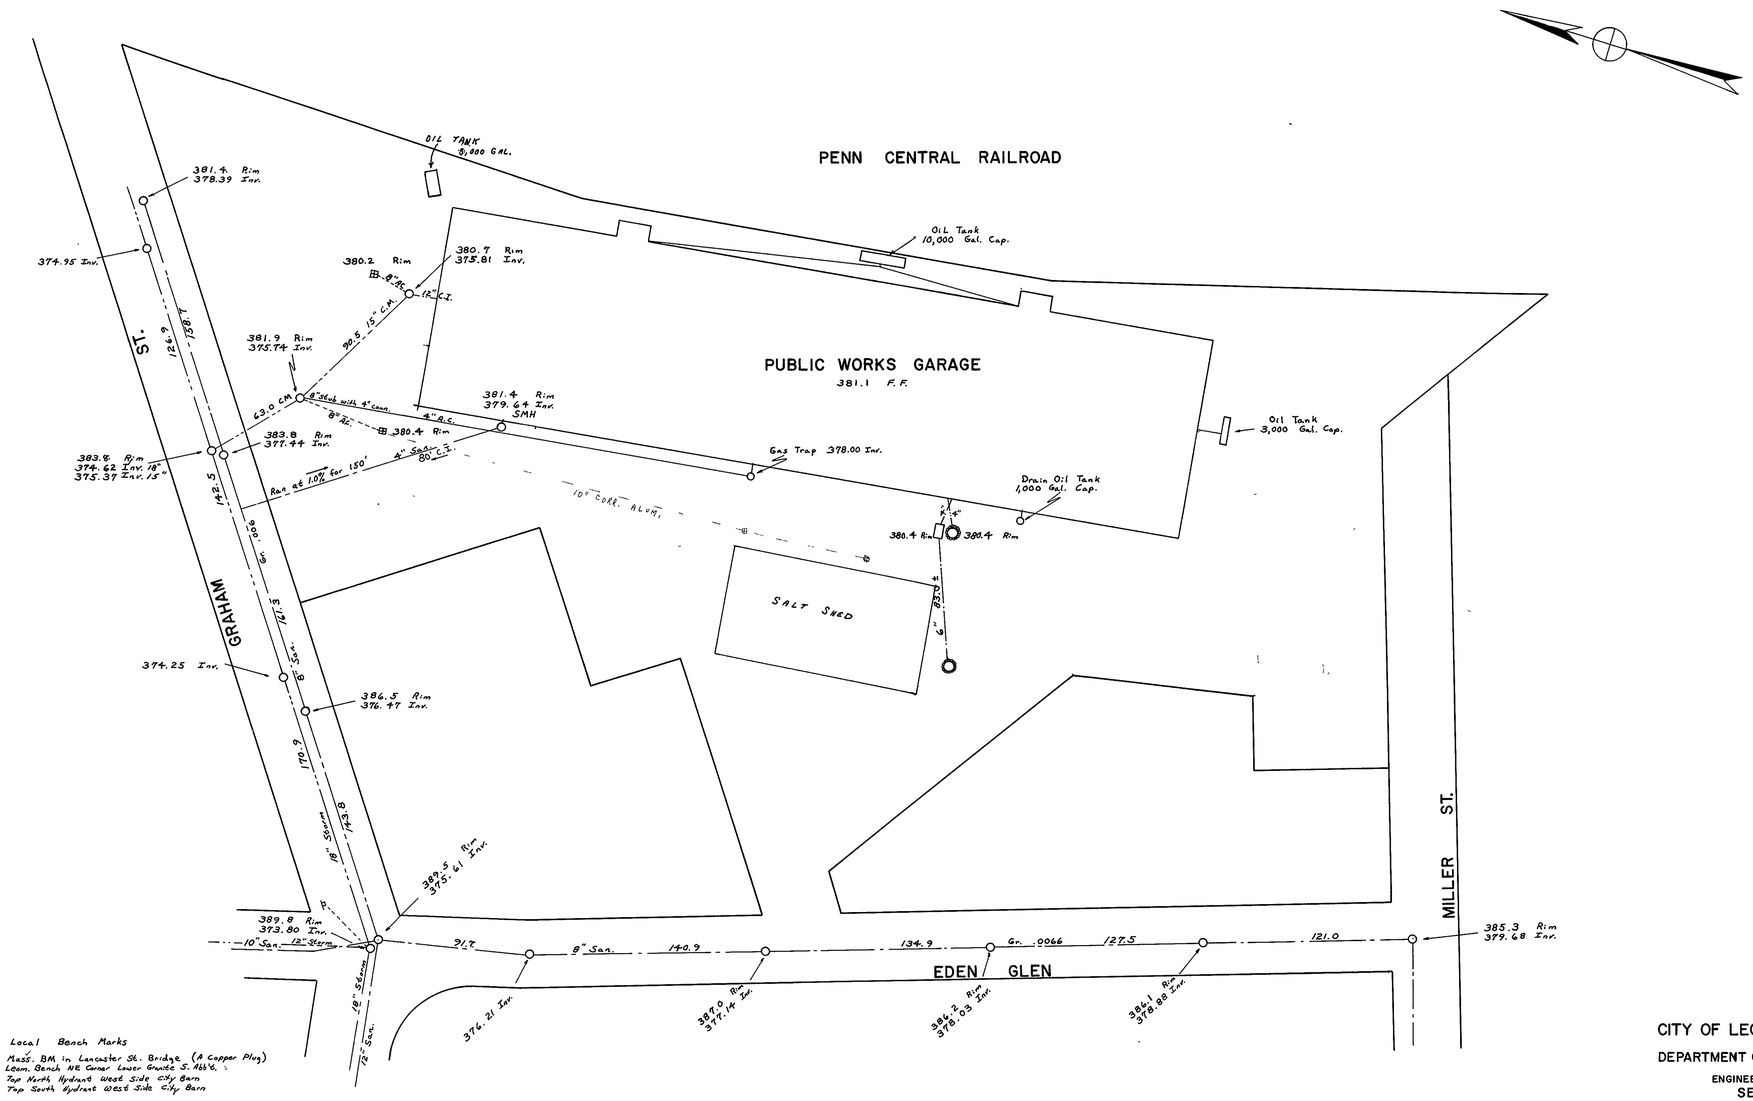

Local Bench Marks

390.33 Mass. BM in Lancaster St. Bridge (A Copper Plug)
382.62 Leom. Bench NE Corner Lower Granite S. Abt'm.
383.8T Top North Hydrant West Side City Barn
383.28 Top South Hydrant West Side City Barn

CITY OF LEOMINSTER, MASS.

DEPARTMENT OF PUBLIC WORKS

ENGINEERING DIVISION

SEWERS

PUBLIC WORKS GARAGE

PLAN AND PROFILE

SCALES: HOR. 1"= 40' VERT. 1"= 8'

SEPT. 23, 1975

JUL 15 1975

Fb. 4 Pg. 5-8

D-297