D-301

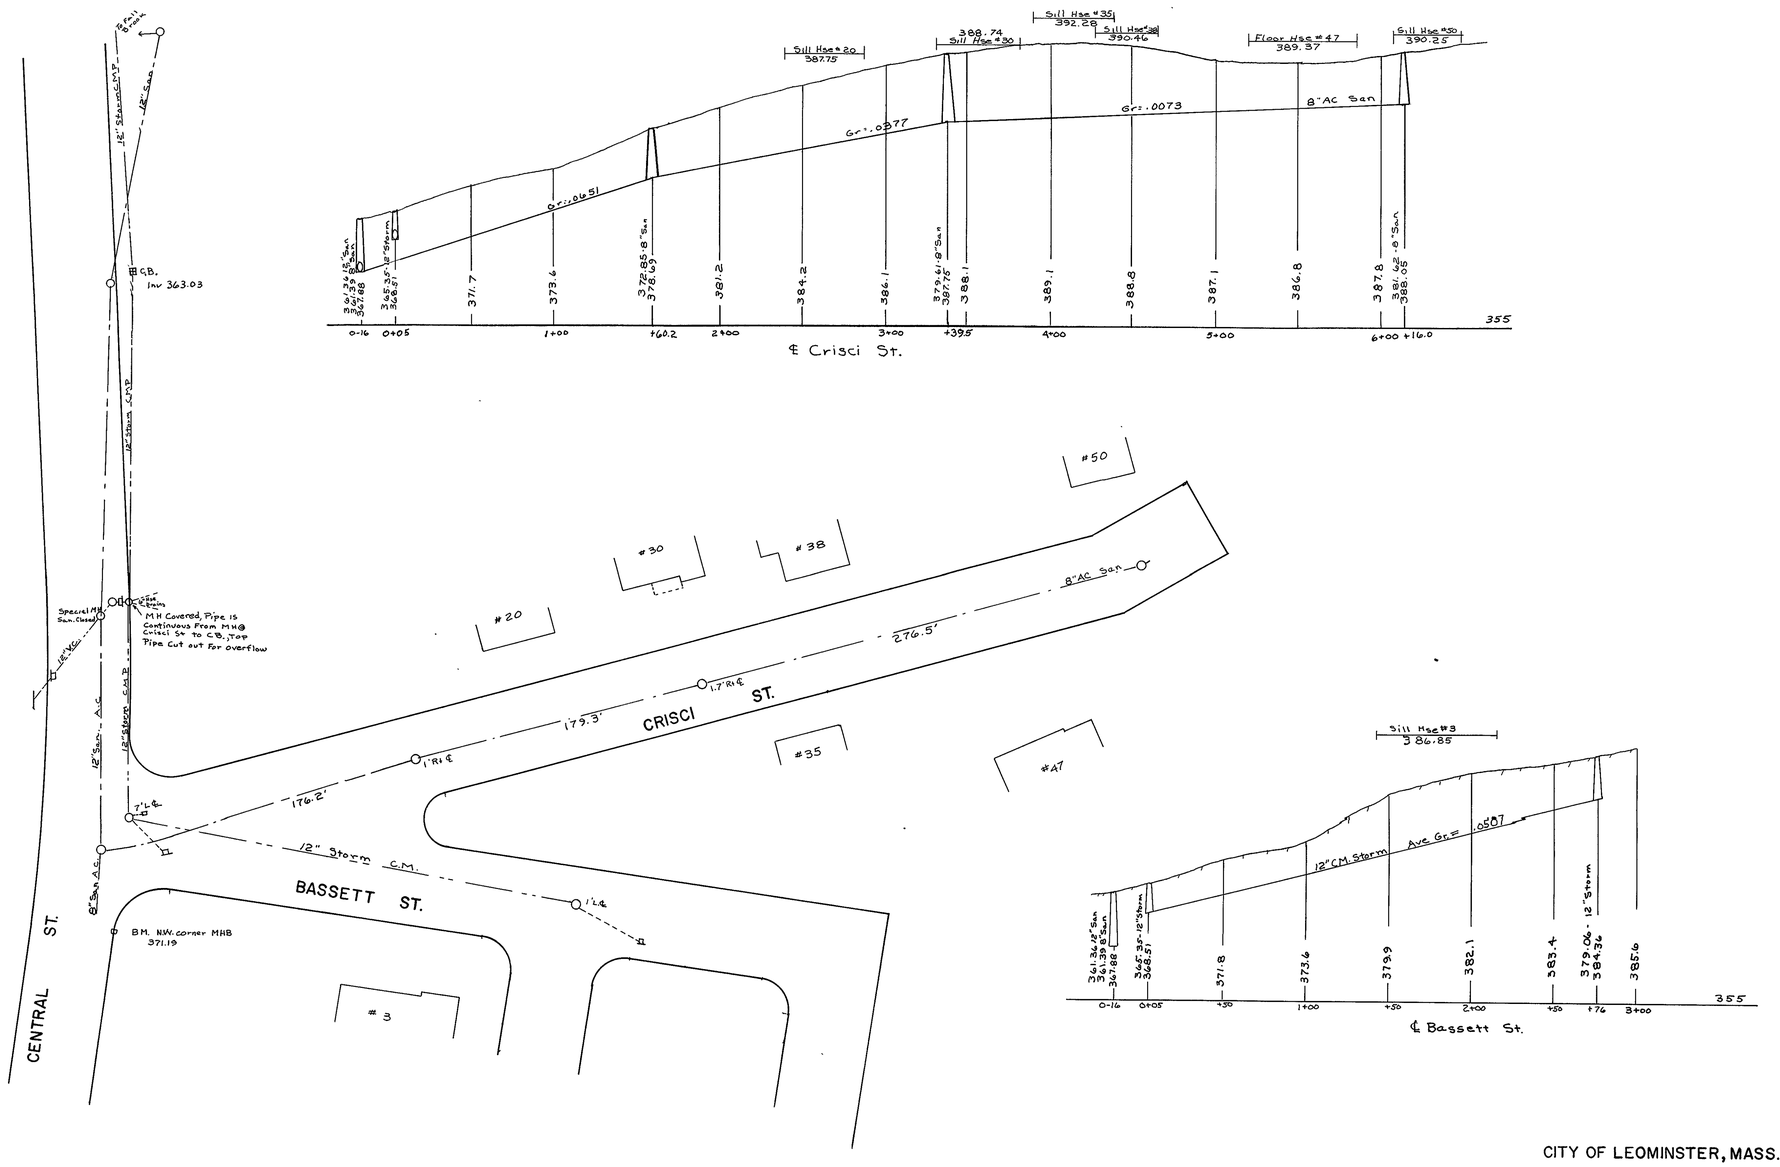

CITY OF LEOMINSTER, MASS.

DEPARTMENT OF PUBLIC WORKS

ENGINEERING DIVISION

SEWERS

CRISCI + BASSETT ST'S

PLAN AND PROFILE

SCALES: HOR. 1" = 40' VERT. 1" = 8'

JAN. 2, 1970