D-301a

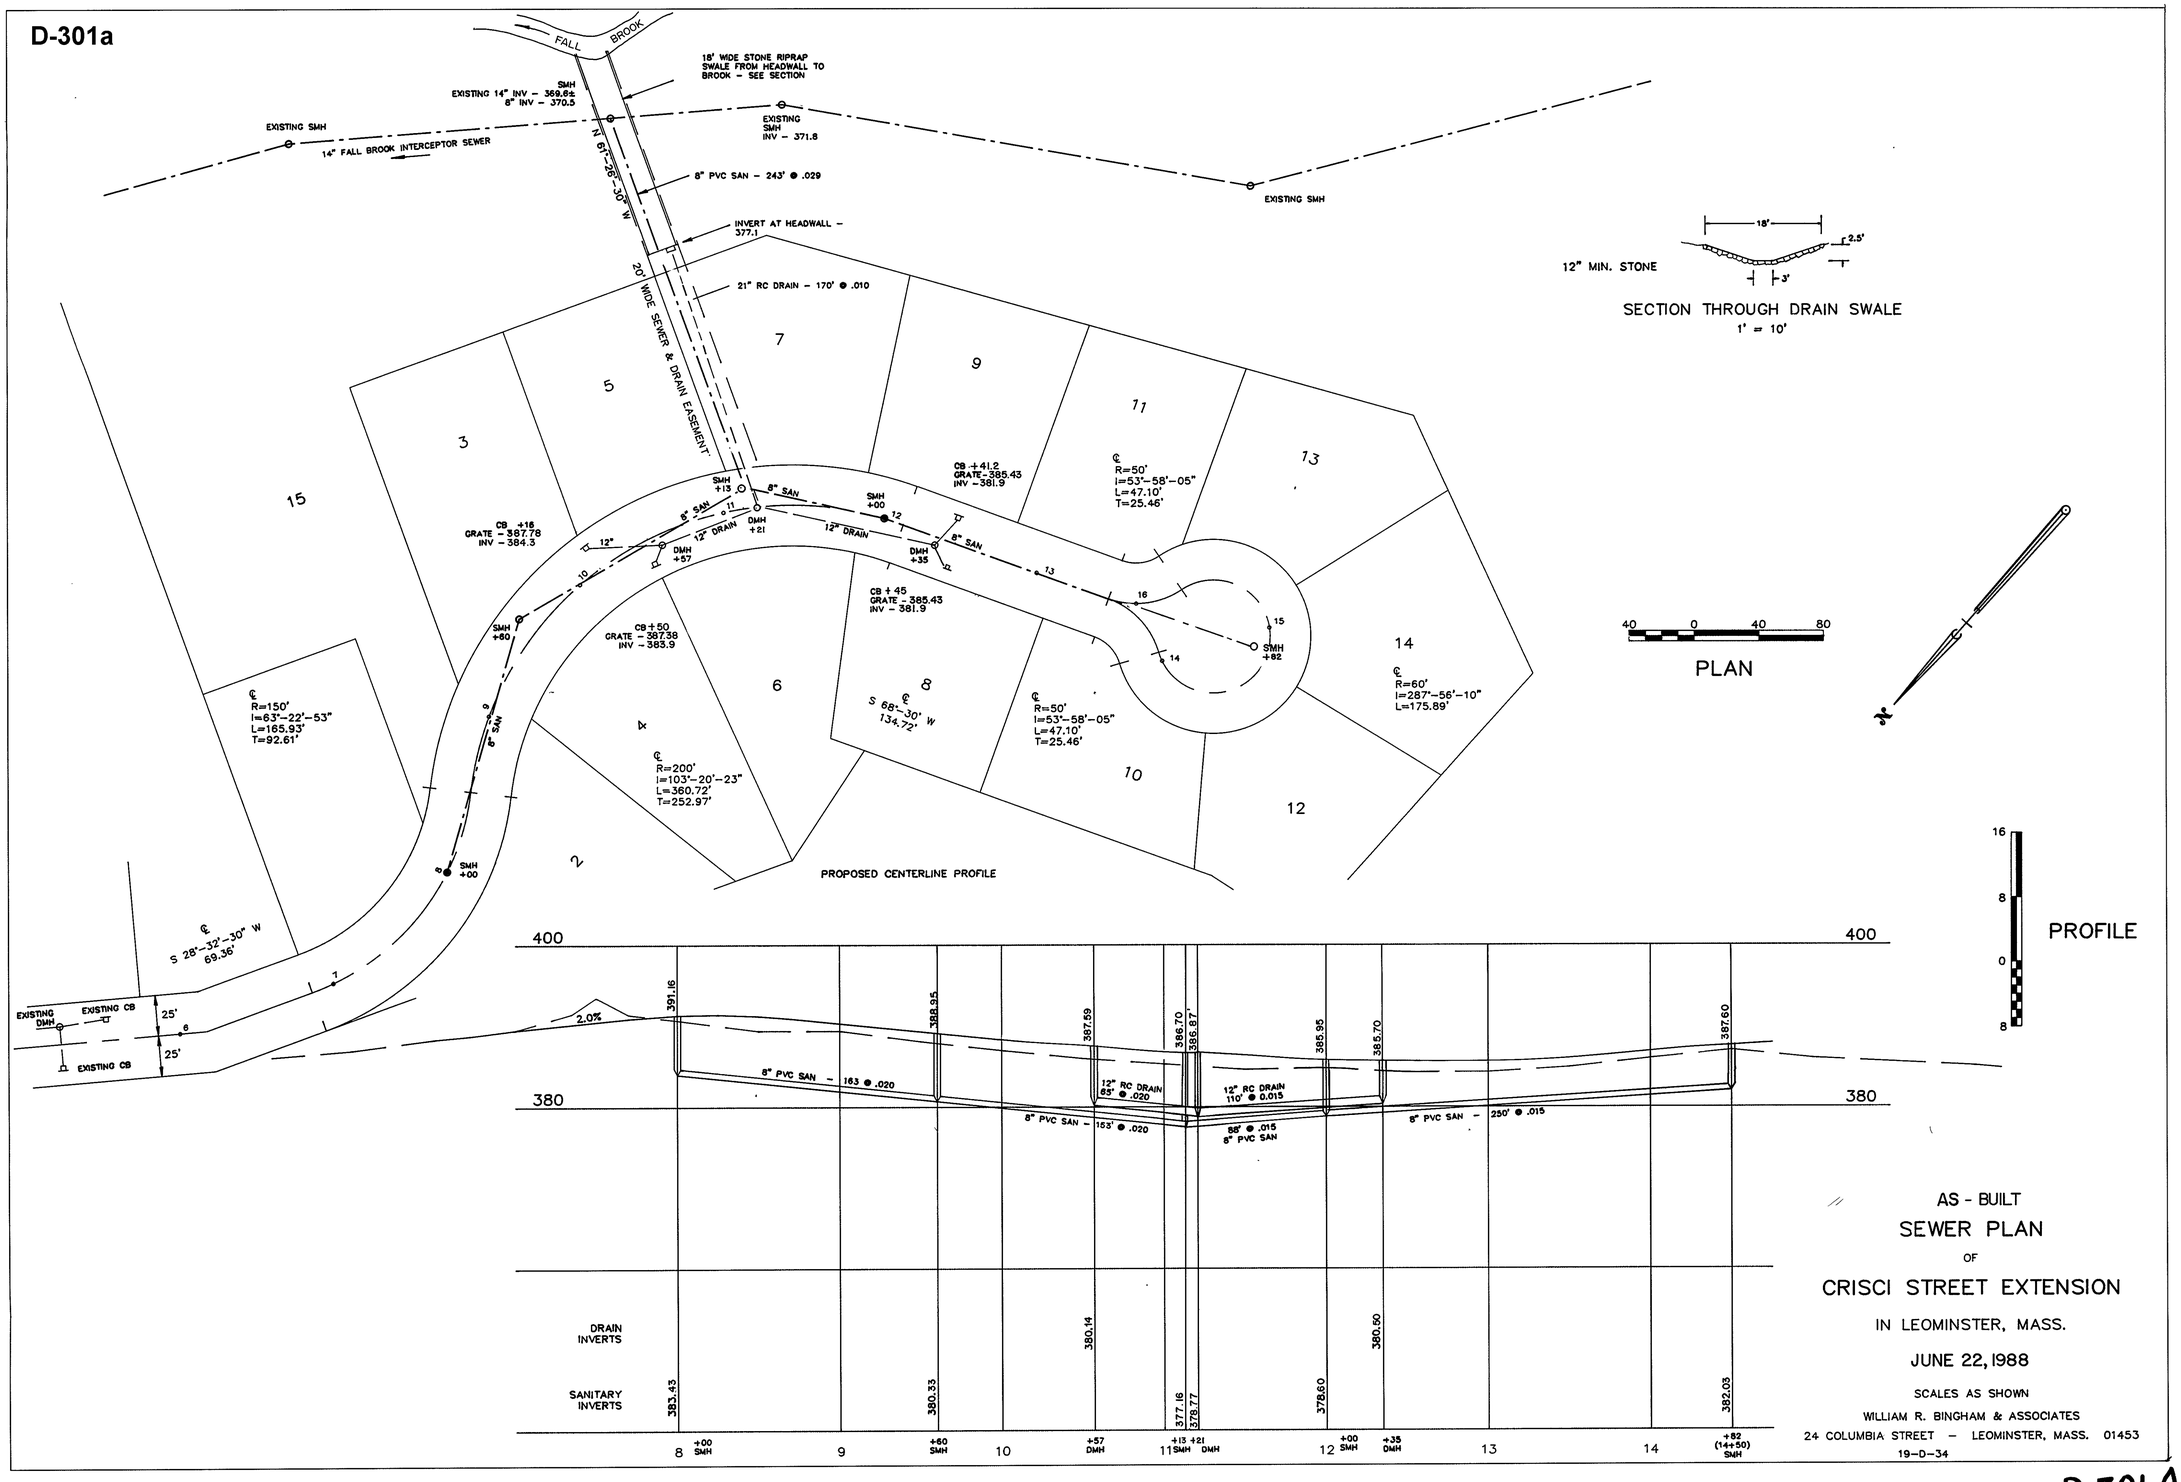

AS - BUILT
SEWER PLAN
OF
CRISCI STREET EXTENSION
IN LEOMINSTER, MASS.
JUNE 22, 1988
SCALES AS SHOWN
WILLIAM R. BINGHAM & ASSOCIATES
24 COLUMBIA STREET - LEOMINSTER, MASS. 01453
19-D-34

D 301 A