D-305

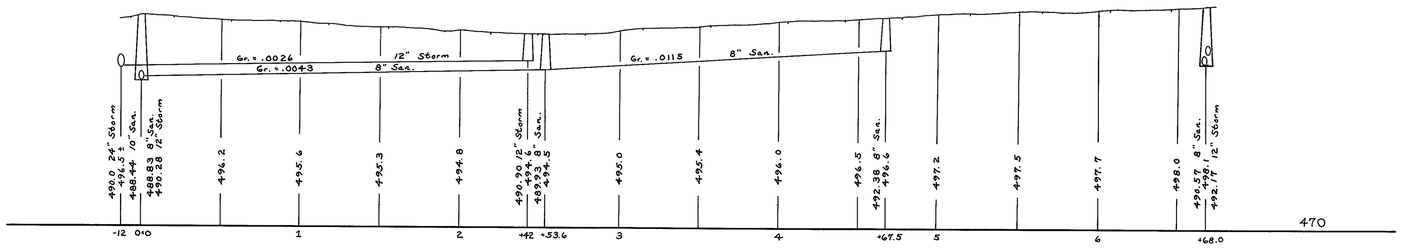

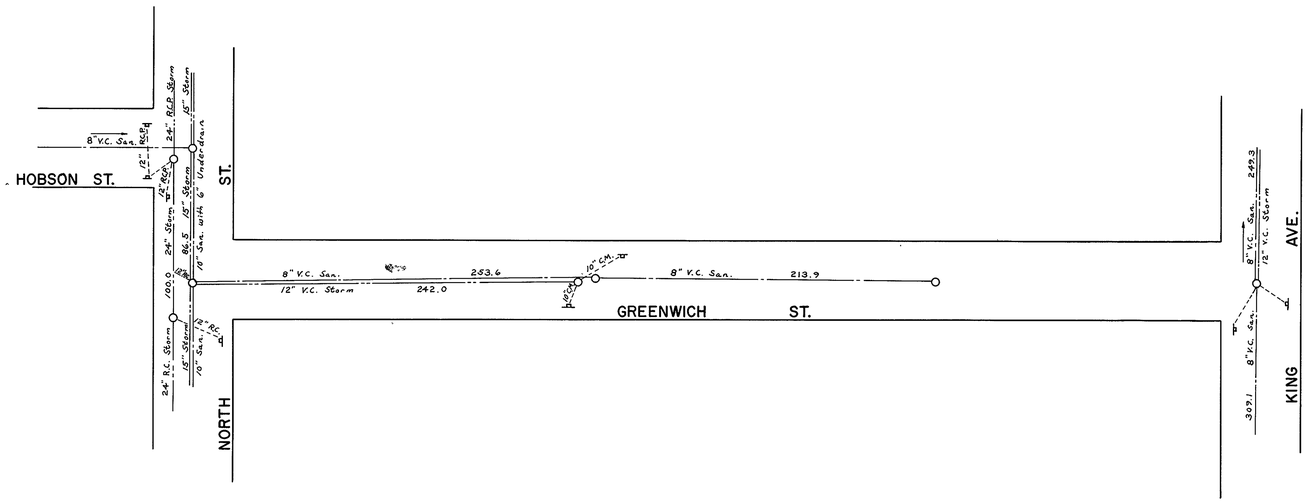

CITY OF LEOMINSTER, MASS.
DEPARTMENT OF PUBLIC WORKS
ENGINEERING DIVISION
SEWERS

GREENWICH ST.
PLAN AND PROFILE

SCALES: HORIZ. 1" = 40' VERT. 1" = 8'

JAN. 19, 1975

Book #3 Pg. 14