D-310

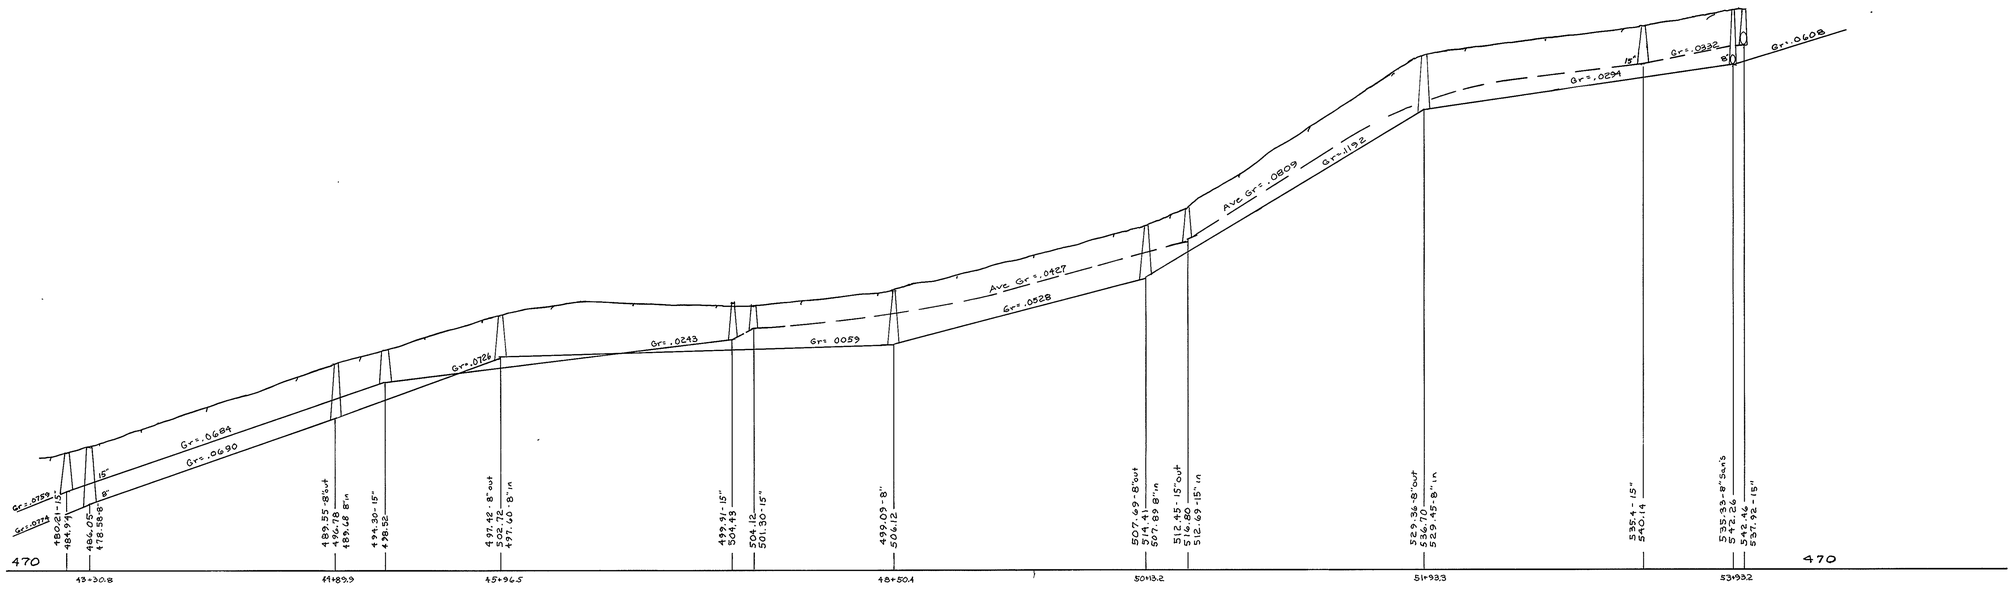

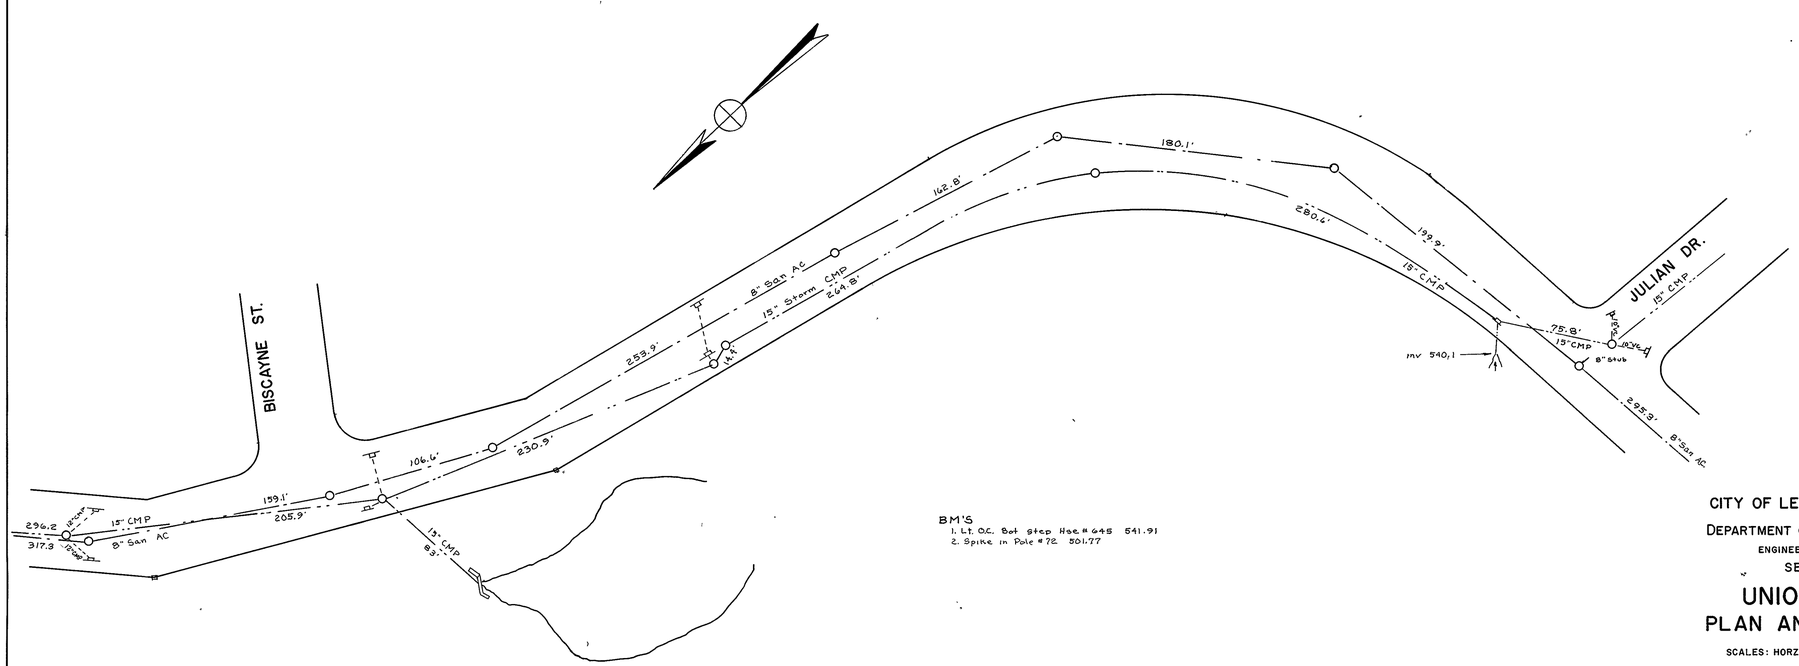

CITY OF LEOMINSTER, MASS.

DEPARTMENT OF PUBLIC WORKS

ENGINEERING DIVISION

SEWERS

UNION ST.

PLAN AND PROFILE

SCALES: HORZ 1"=40' VERT. 1"=8'

JAN. 27, 1977

FBS Pg 10-17