D-311

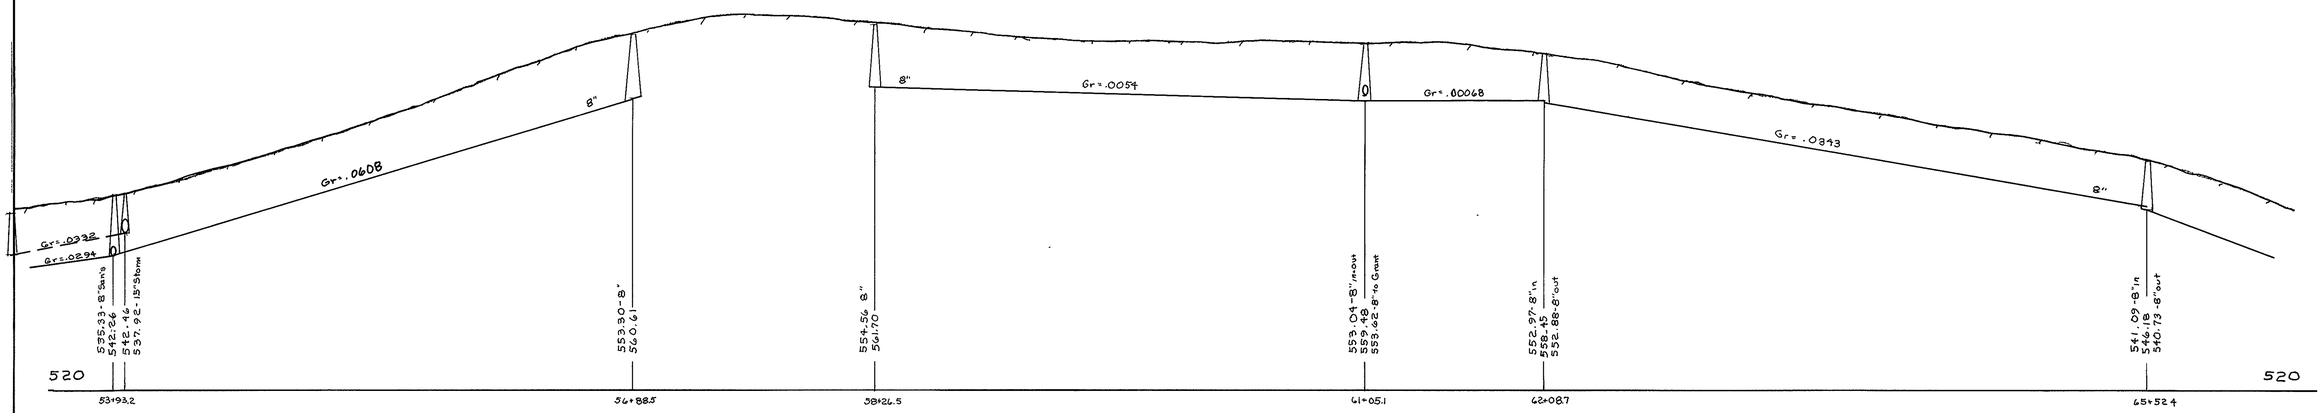

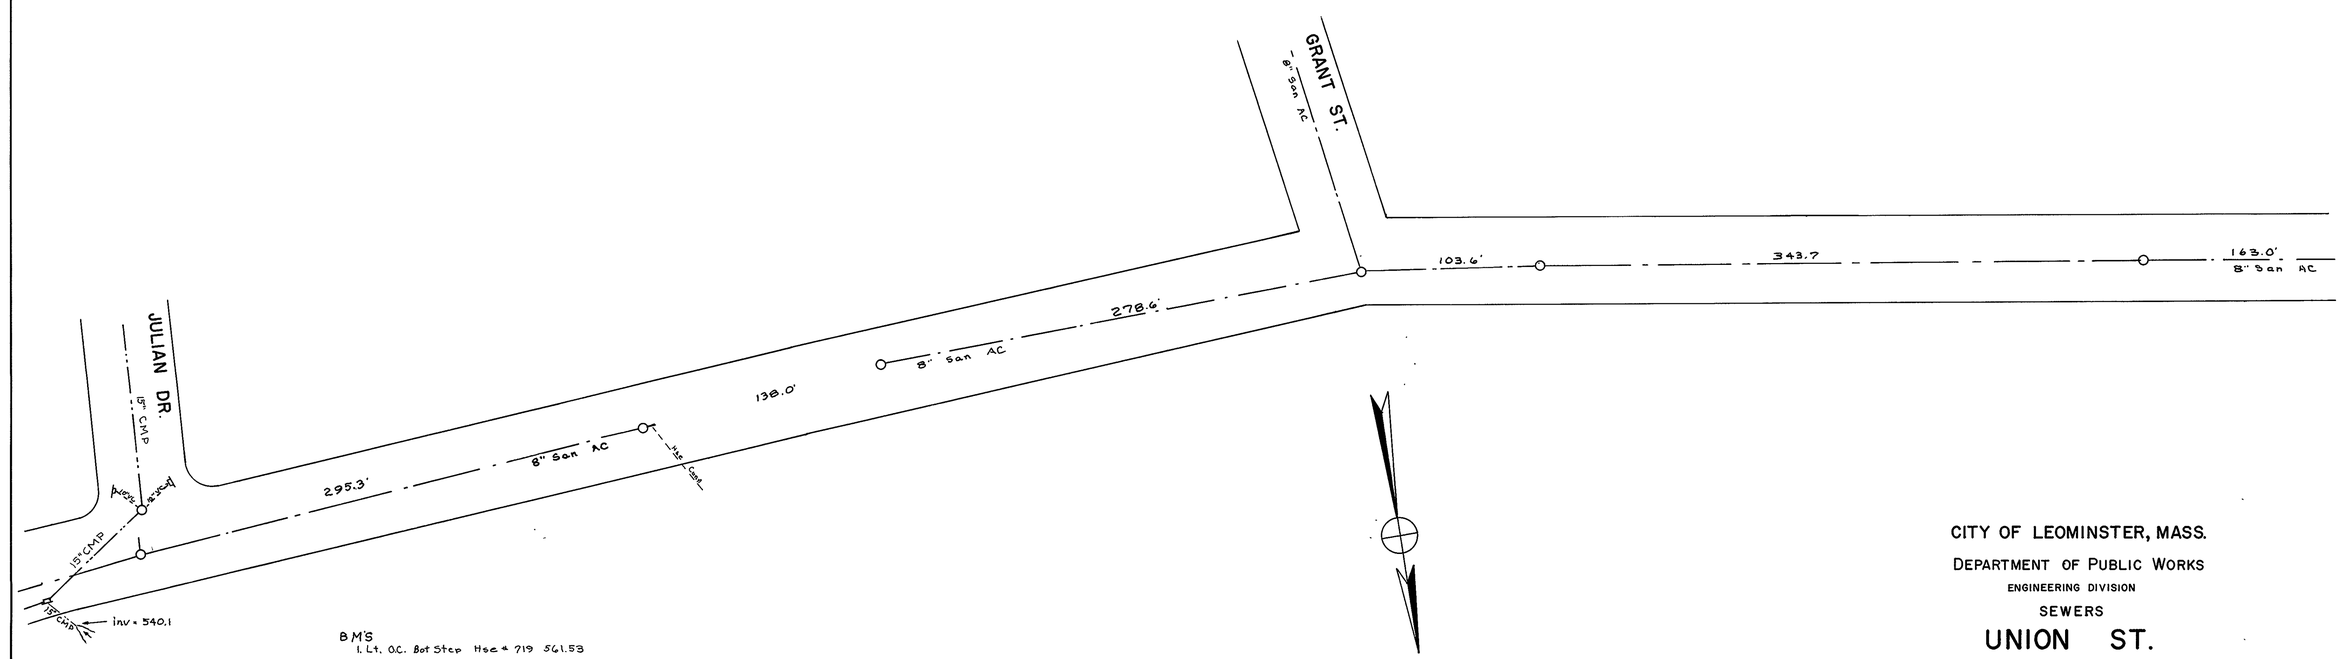

CITY OF LEOMINSTER, MASS.

DEPARTMENT OF PUBLIC WORKS

ENGINEERING DIVISION

SEWERS

UNION ST.
PLAN AND PROFILE

SCALES: HORZ 1"=40'. VERT. 1"= 8'

JAN. 27, 1977

Reg UNCH Plan
FB 5 Pg 10-17

D-311