D-314

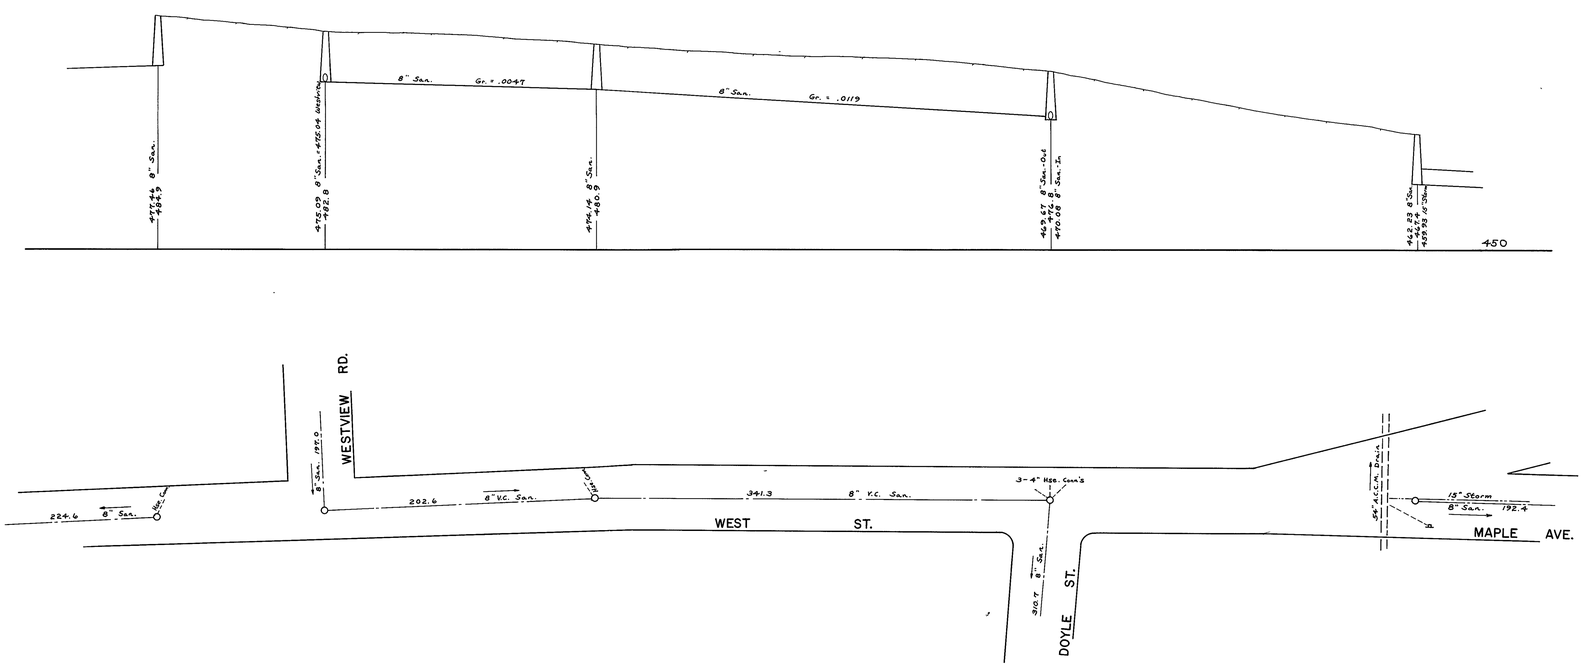

CITY OF LEOMINSTER, MASS.

DEPARTMENT OF PUBLIC WORKS

ENGINEERING DIVISION

SEWERS

WEST ST.

PLAN AND PROFILE

SCALES: HORIZ. 1"=40' VERT. 1"= 8'

MAY 3, 1976

Book #3 Pg. 76