D-315

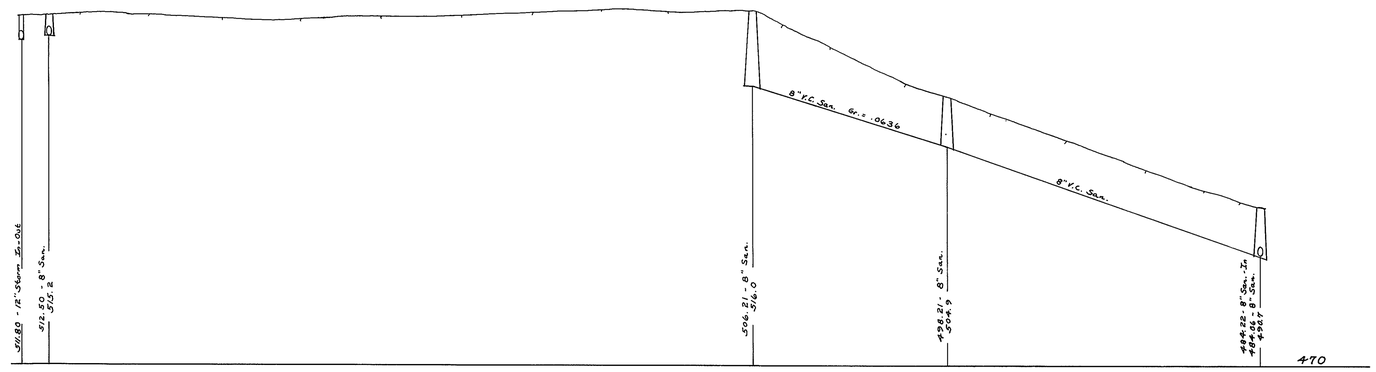

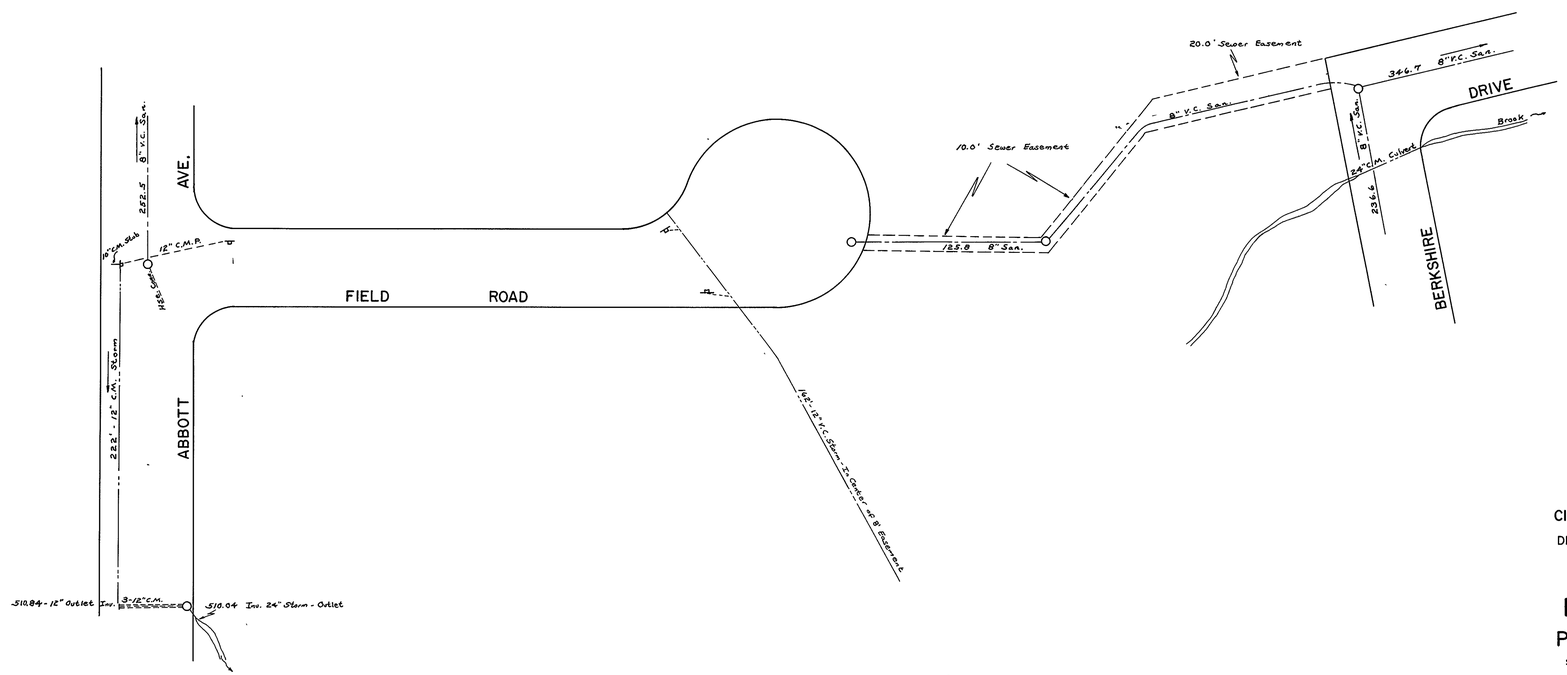

CITY OF LEOMINSTER, MASS.
DEPARTMENT OF PUBLIC WORKS
ENGINEERING DIVISION
SEWERS

FIELD ROAD

PLAN AND PROFILE

SCALES: HORIZ. 1" = 40' VERT. 1" = 8'

MAY 27, 1976

Bk. #5 Pg. 2