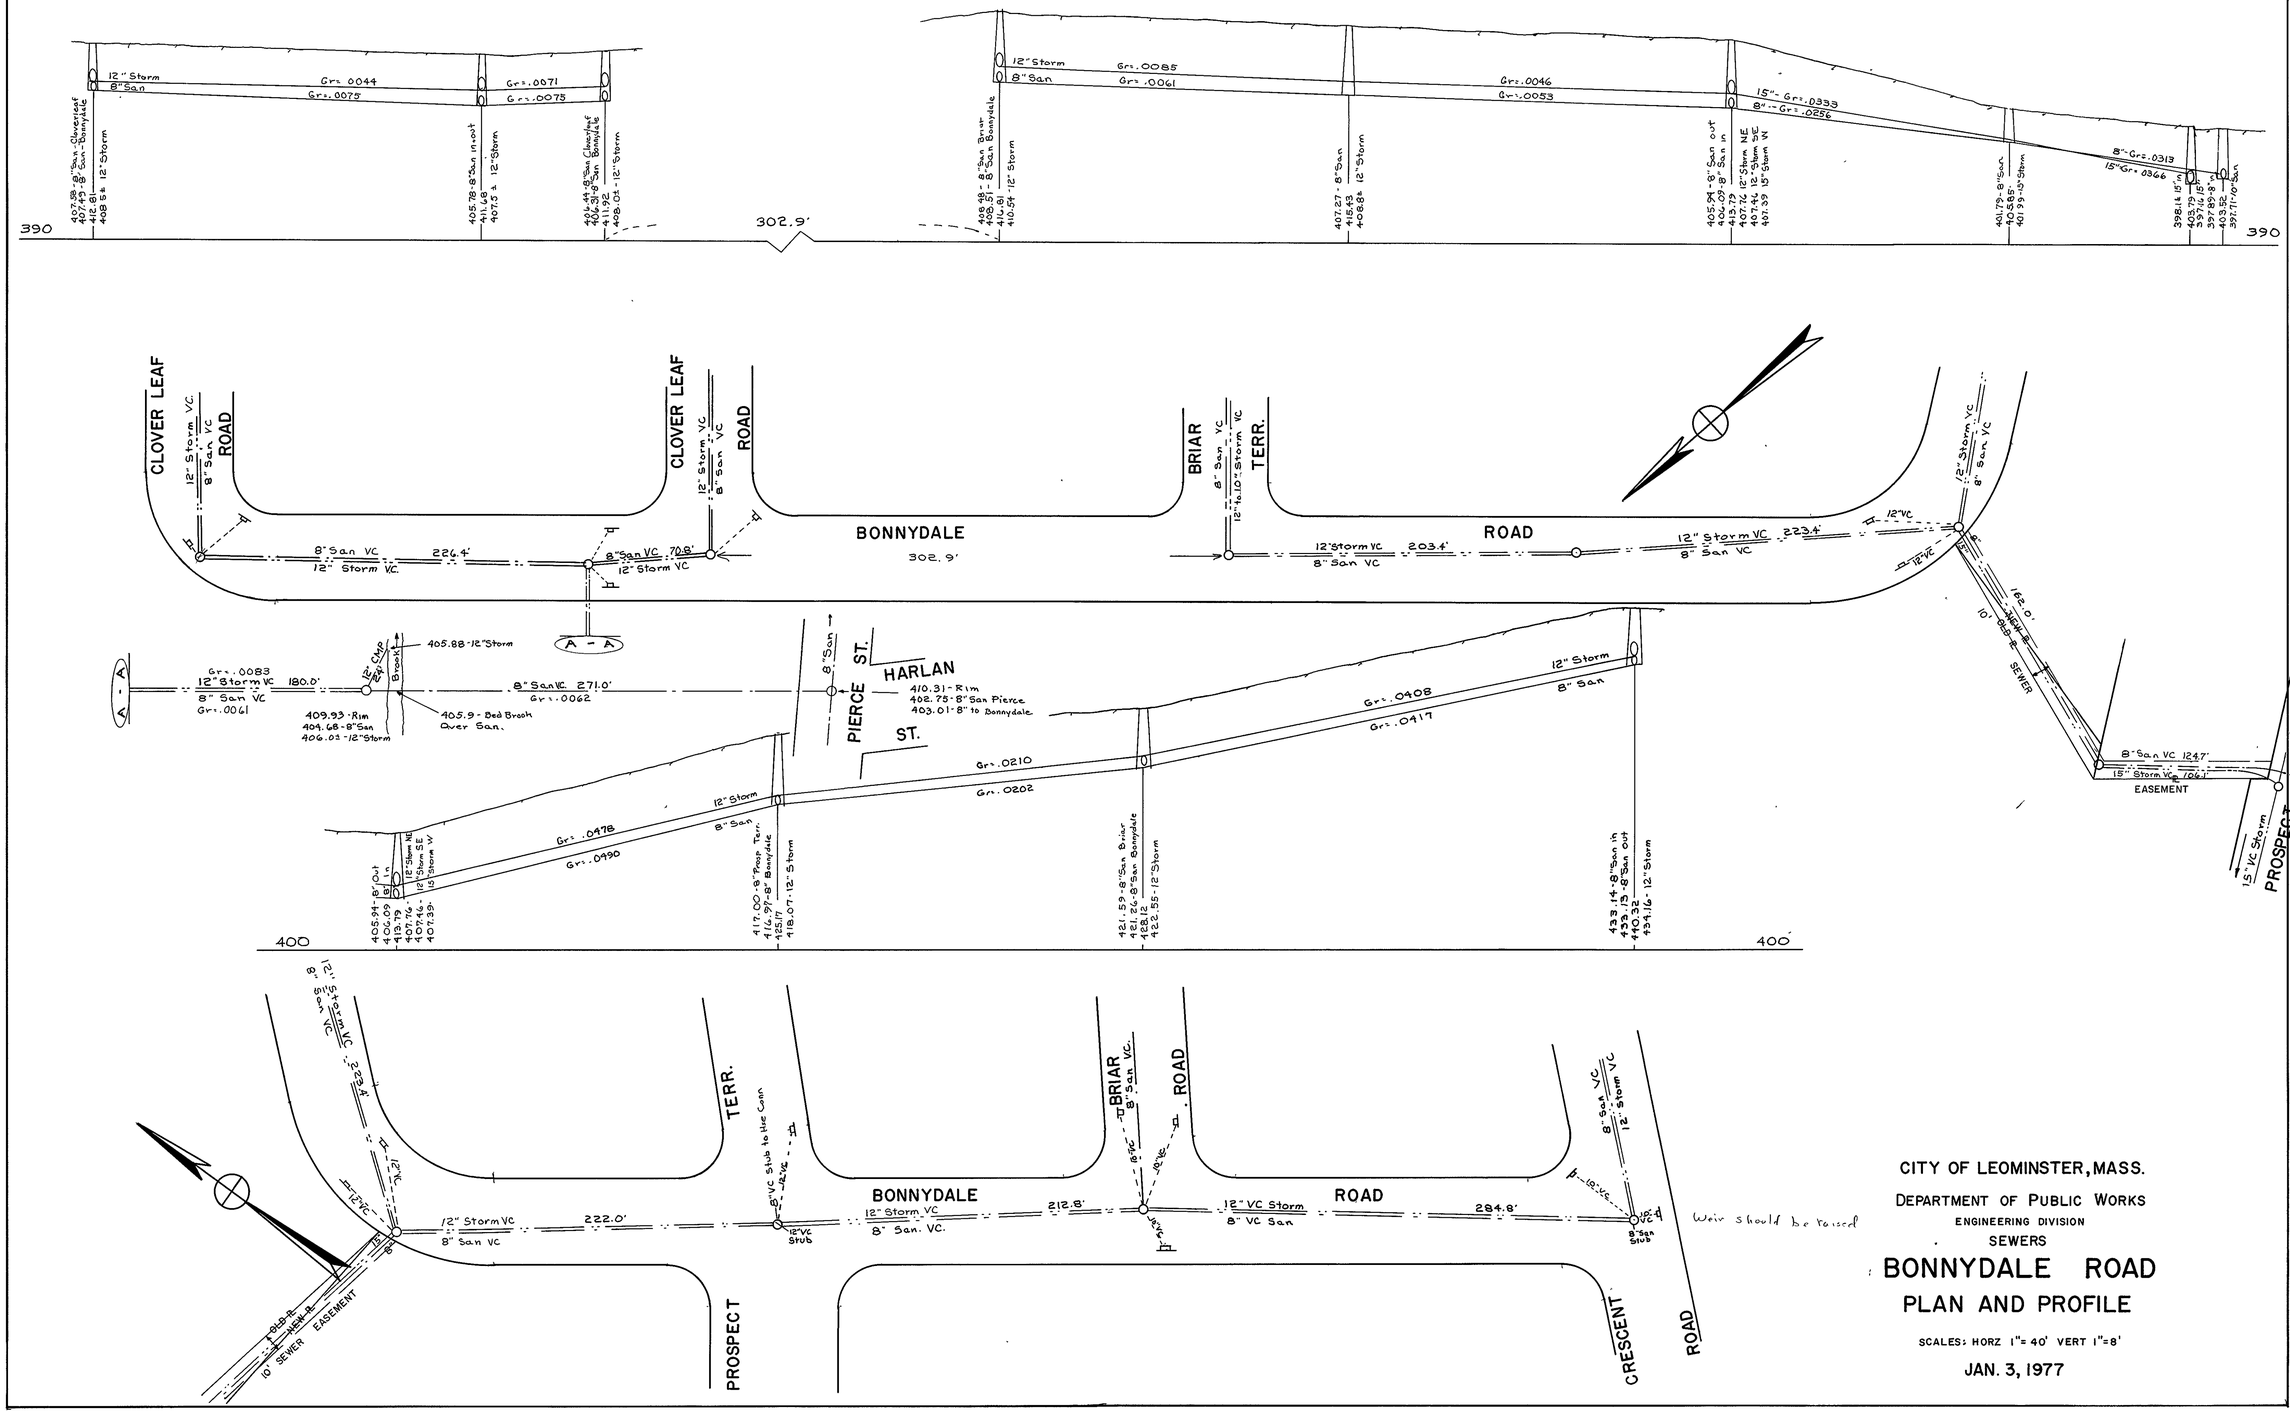
CLOVER LEAF ROAD
BONNYDALE ROAD
302.9'
BRIAR TERR.
HARLAN ST.
PIERCE ST.
PROSPECT ST.
PROSPECT ROAD
CRESCENT ROAD
10' SEWER EASEMENT
EASEMENT
Weir should be raised
CITY OF LEOMINSTER, MASS.
DEPARTMENT OF PUBLIC WORKS
ENGINEERING DIVISION
SEWERS
BONNYDALE ROAD
PLAN AND PROFILE
SCALES: HORZ 1"= 40' VERT 1"=8'
JAN. 3, 1977