D-324

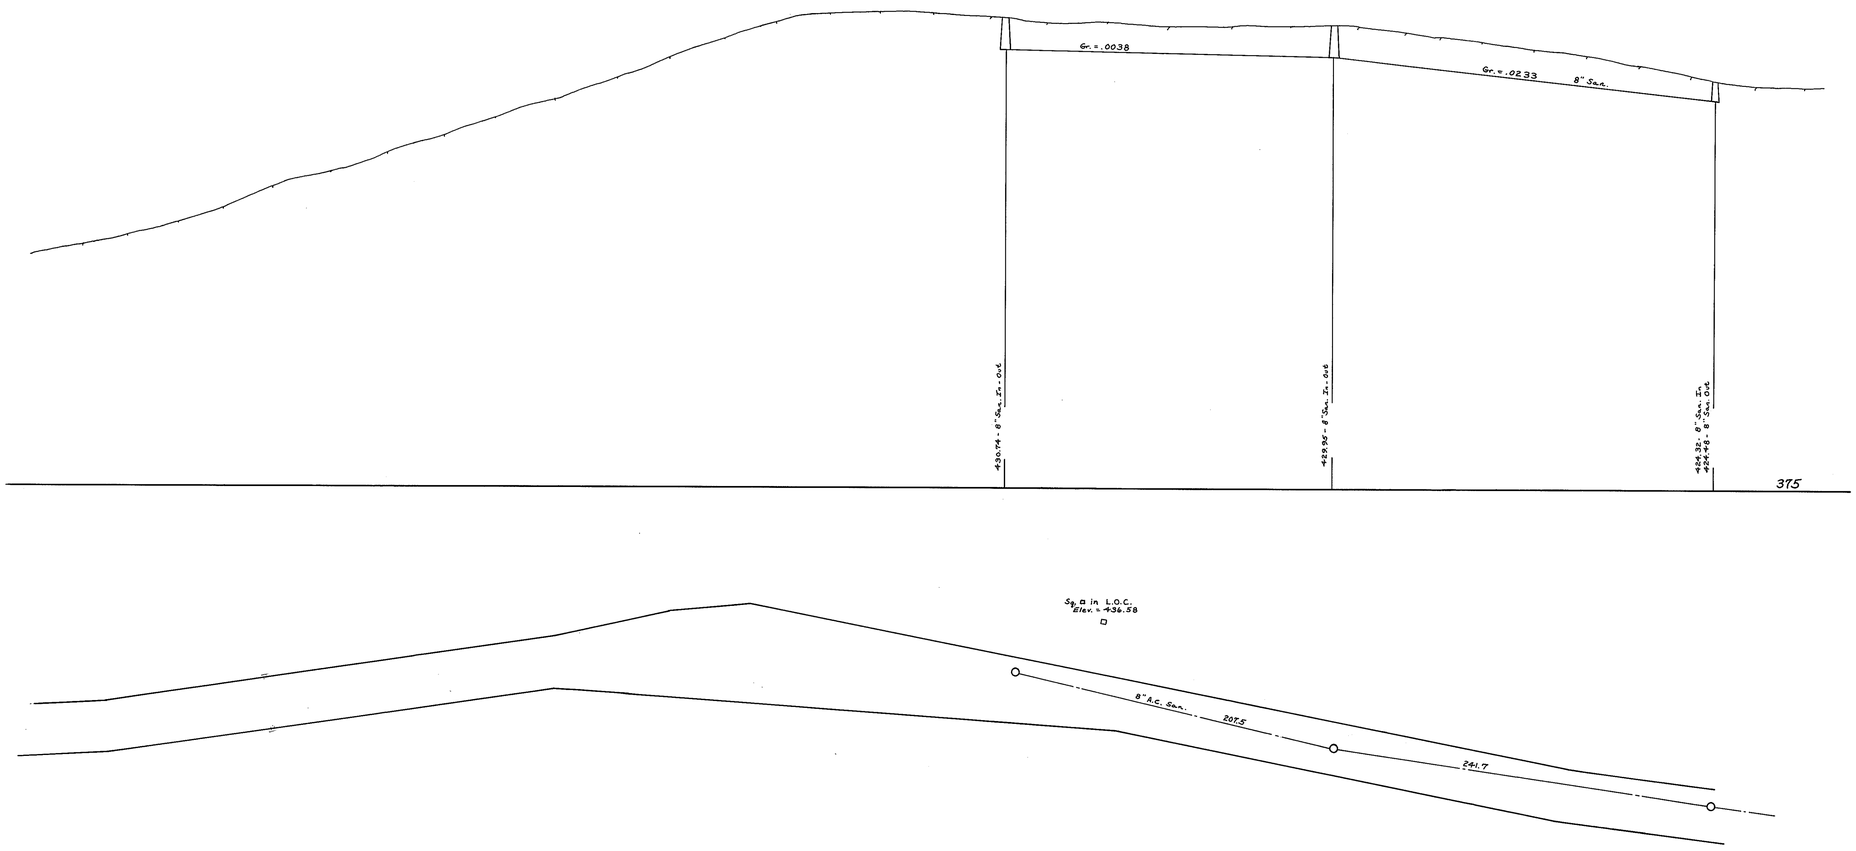

CITY OF LEOMINSTER, MASS.
DEPARTMENT OF PUBLIC WORKS
ENGINEERING DIVISION
SEWERS

LITCHFIELD ST.

PLAN AND PROFILE

SCALES: HORIZ. 1"=40' VERT. 1"=8'

JAN 27, 1977