D-326

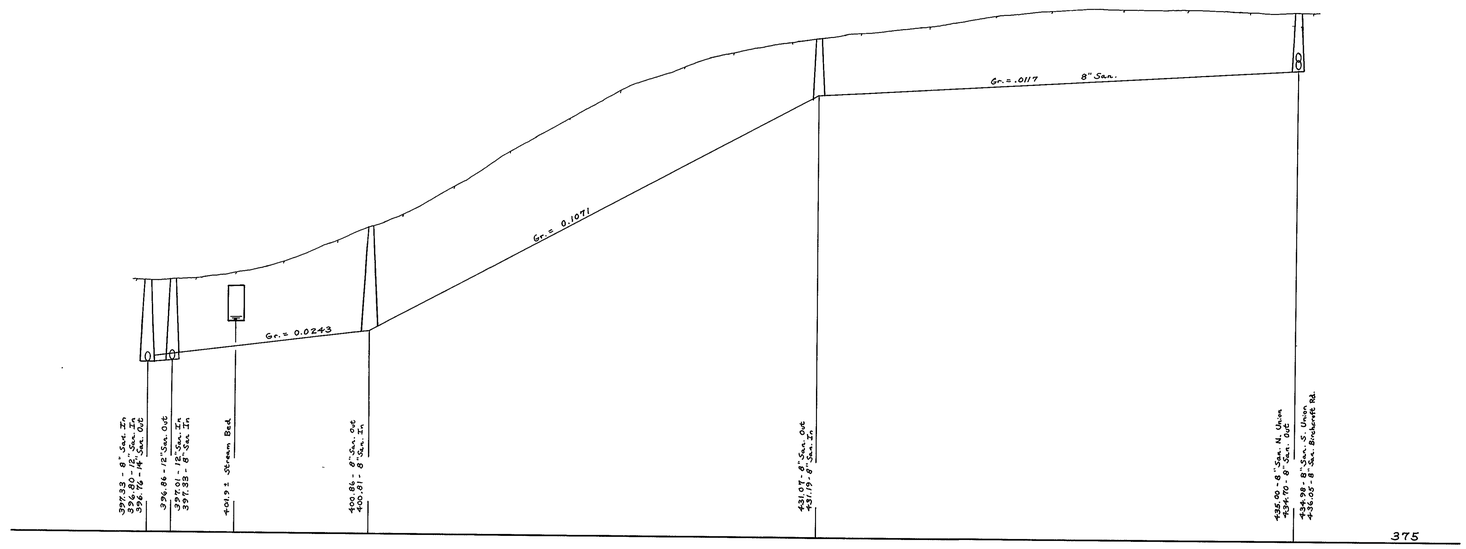


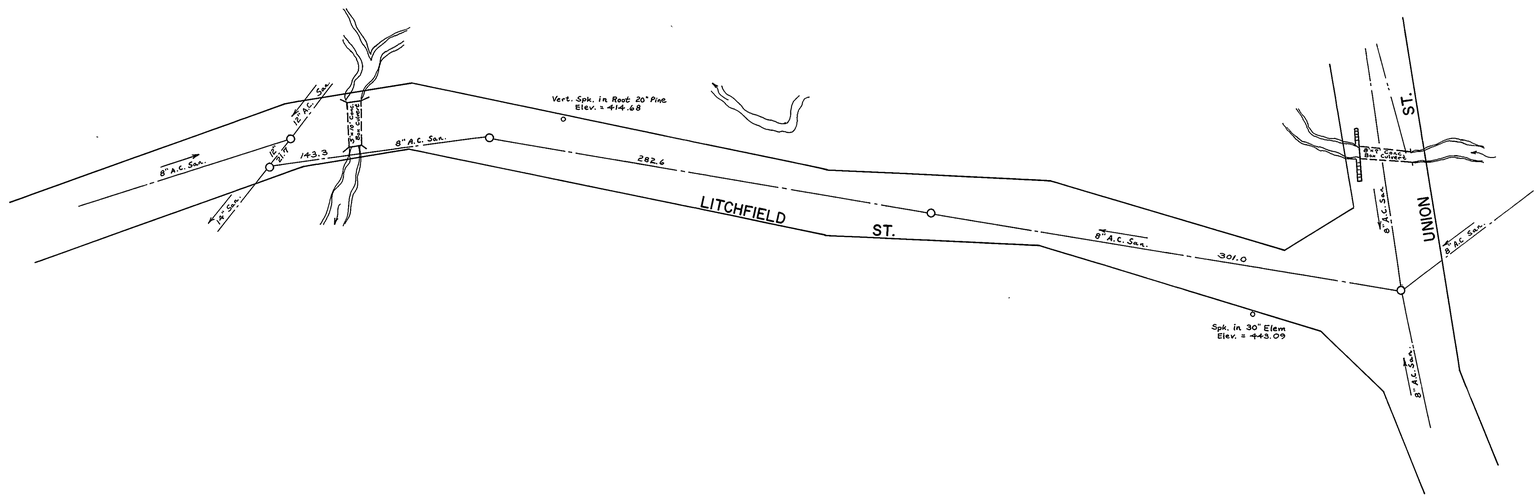


CITY OF LEOMINSTER, MASS.

DEPARTMENT OF PUBLIC WORKS

ENGINEERING DIVISION

SEWERS

# LITCHFIELD ST.

# PLAN AND PROFILE

SCALES: HORIZ. 1"=40' VERT. 1"= 8'

JAN 19, 1977

Ref. W.E.H. Plan #1465