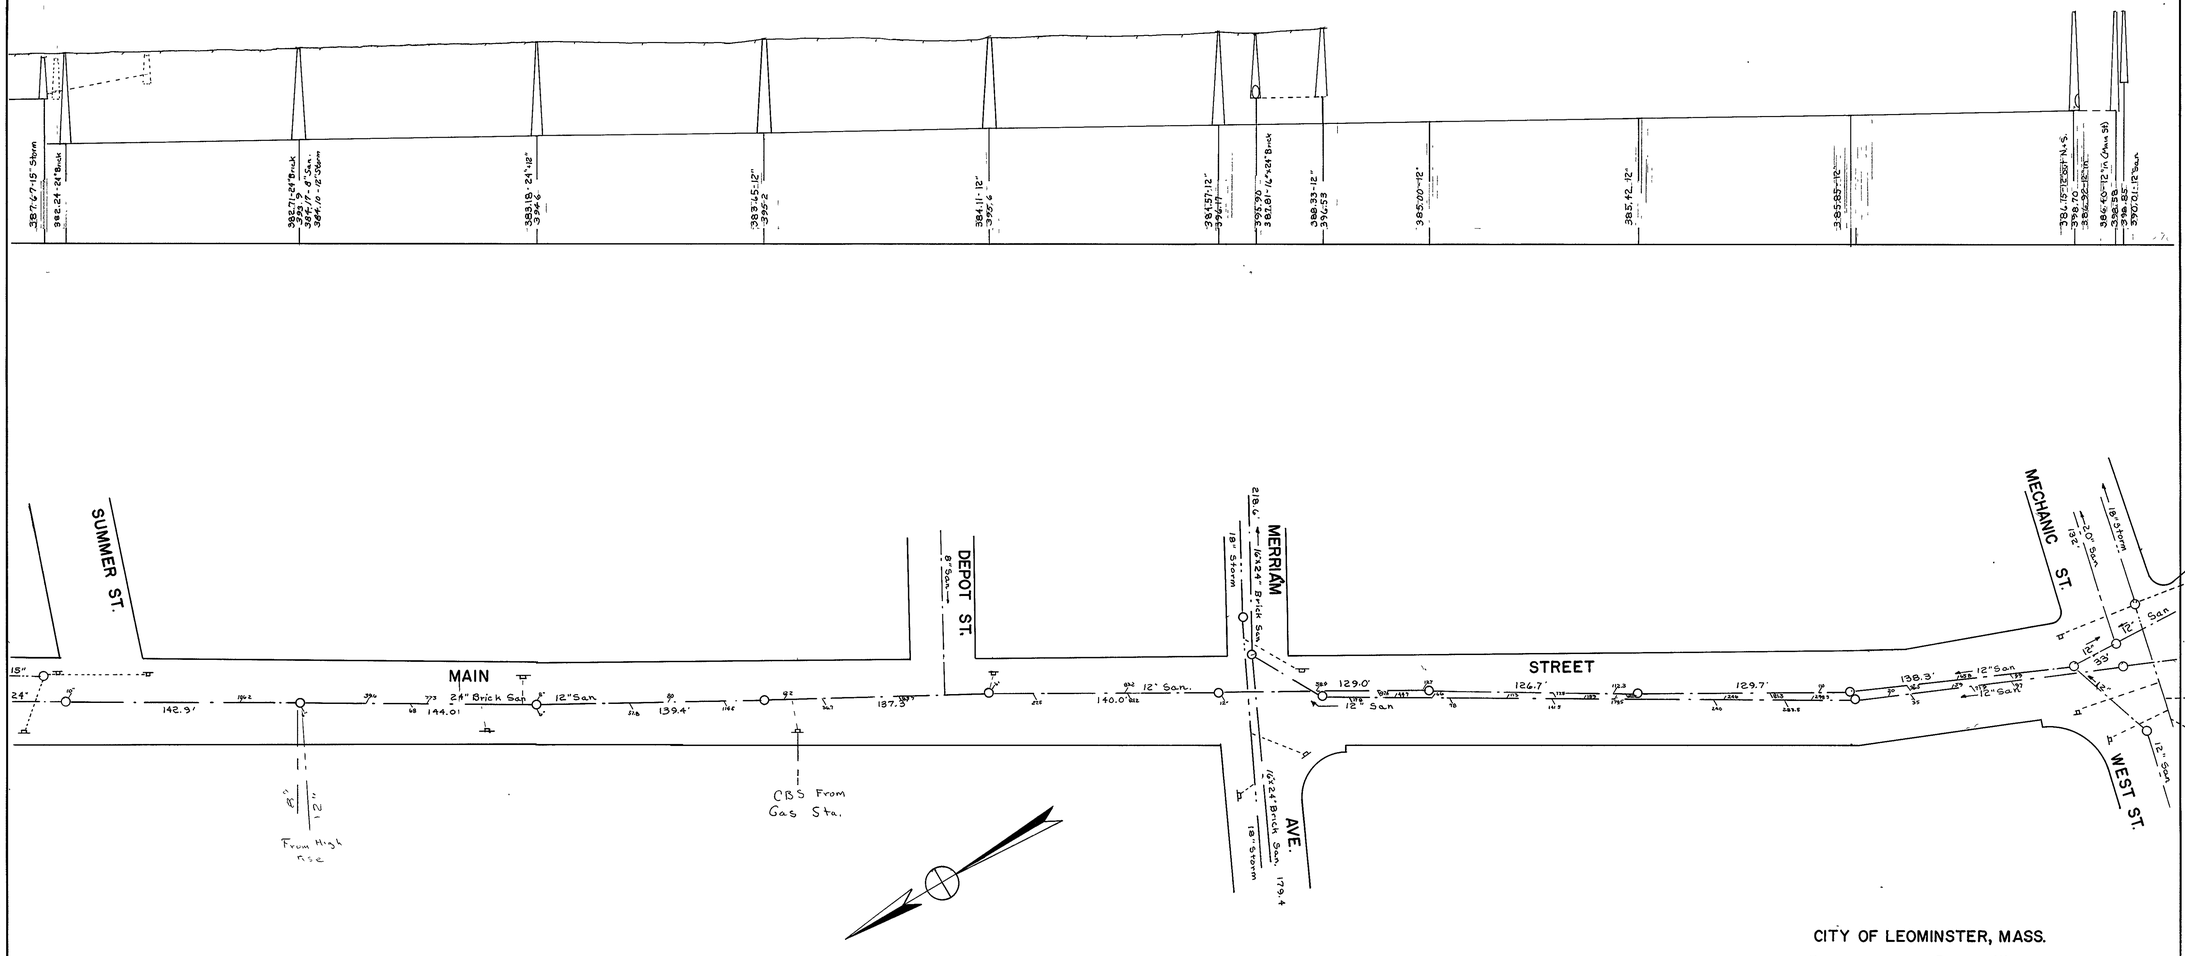

BM - Bingham - N.E corner
top sill at old Doorway to RR tracks (East Side Bldg)
at Binghams office LB = 396.43

BM - Post office Plan
North Est Corner of Step
Main Entrance (Middle of Building
Between Merriam + Depot)
396.57 ≈ +.05 to get LB

CITY OF LEOMINSTER, MASS.
DEPARTMENT OF PUBLIC WORKS
ENGINEERING DIVISION
SEWERS

MAIN ST.
PLAN AND PROFILE

SCALES: HOR. 1" = 40' VERT. 1" = 8'