D-330

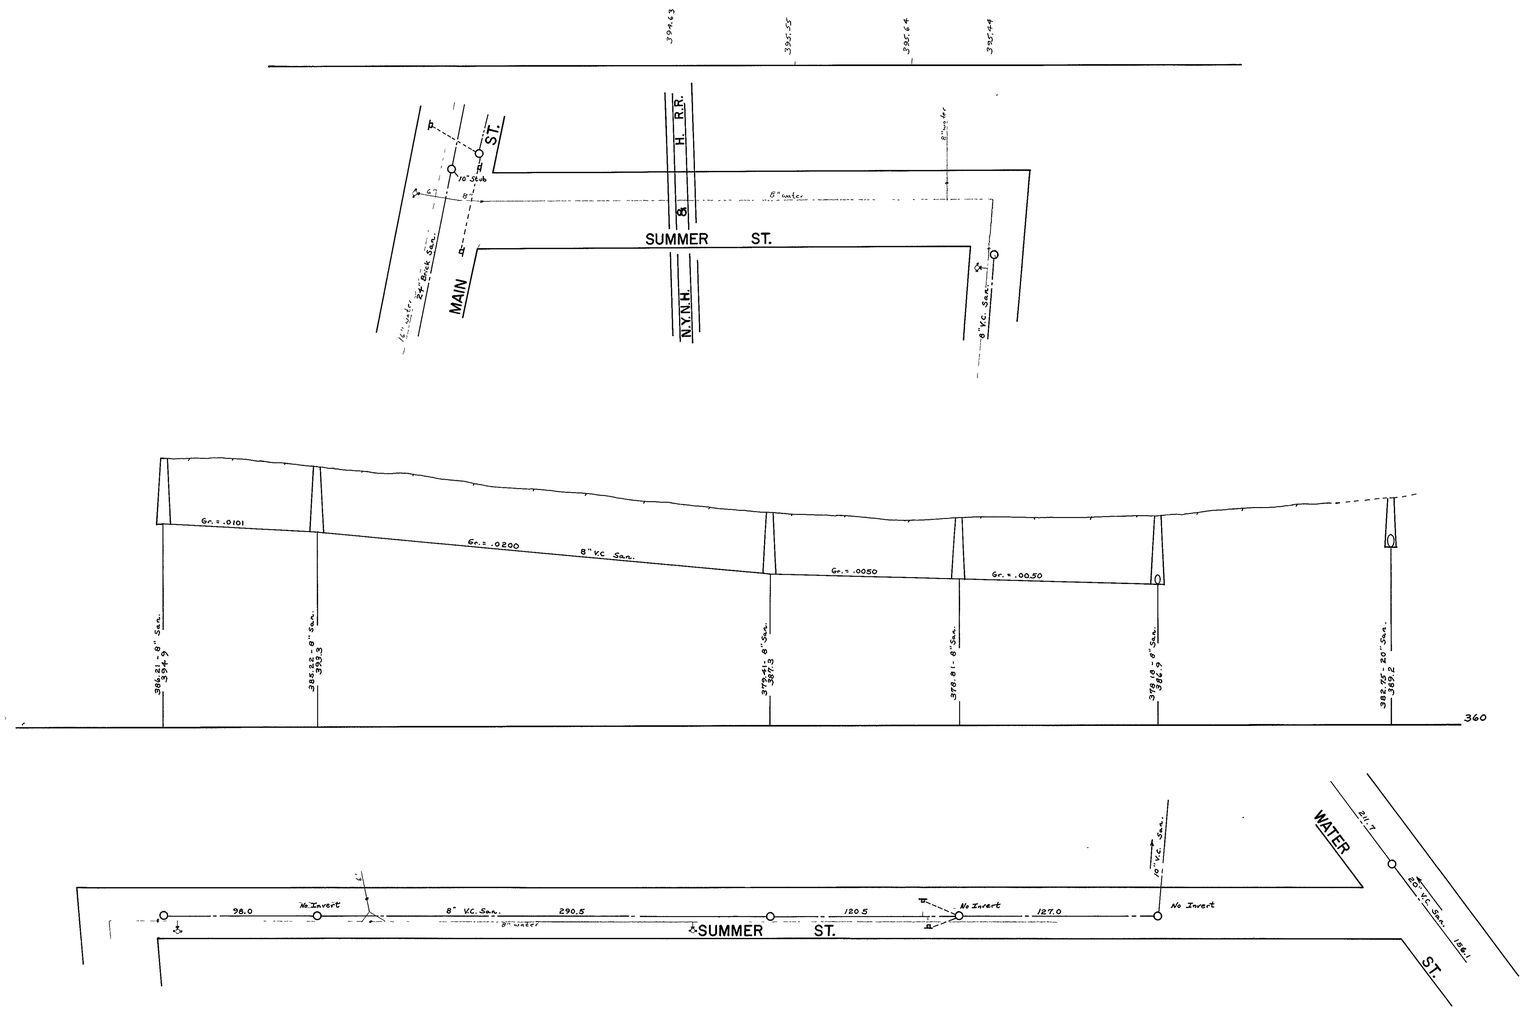

CITY OF LEOMINSTER, MASS.

DEPARTMENT OF PUBLIC WORKS

ENGINEERING DIVISION

SEWERS

SUMMER ST.

PLAN AND PROFILE

SCALES: HORIZ. 1"=40' VERT. 1"= 8'

FEB. 10, 1977