D-331

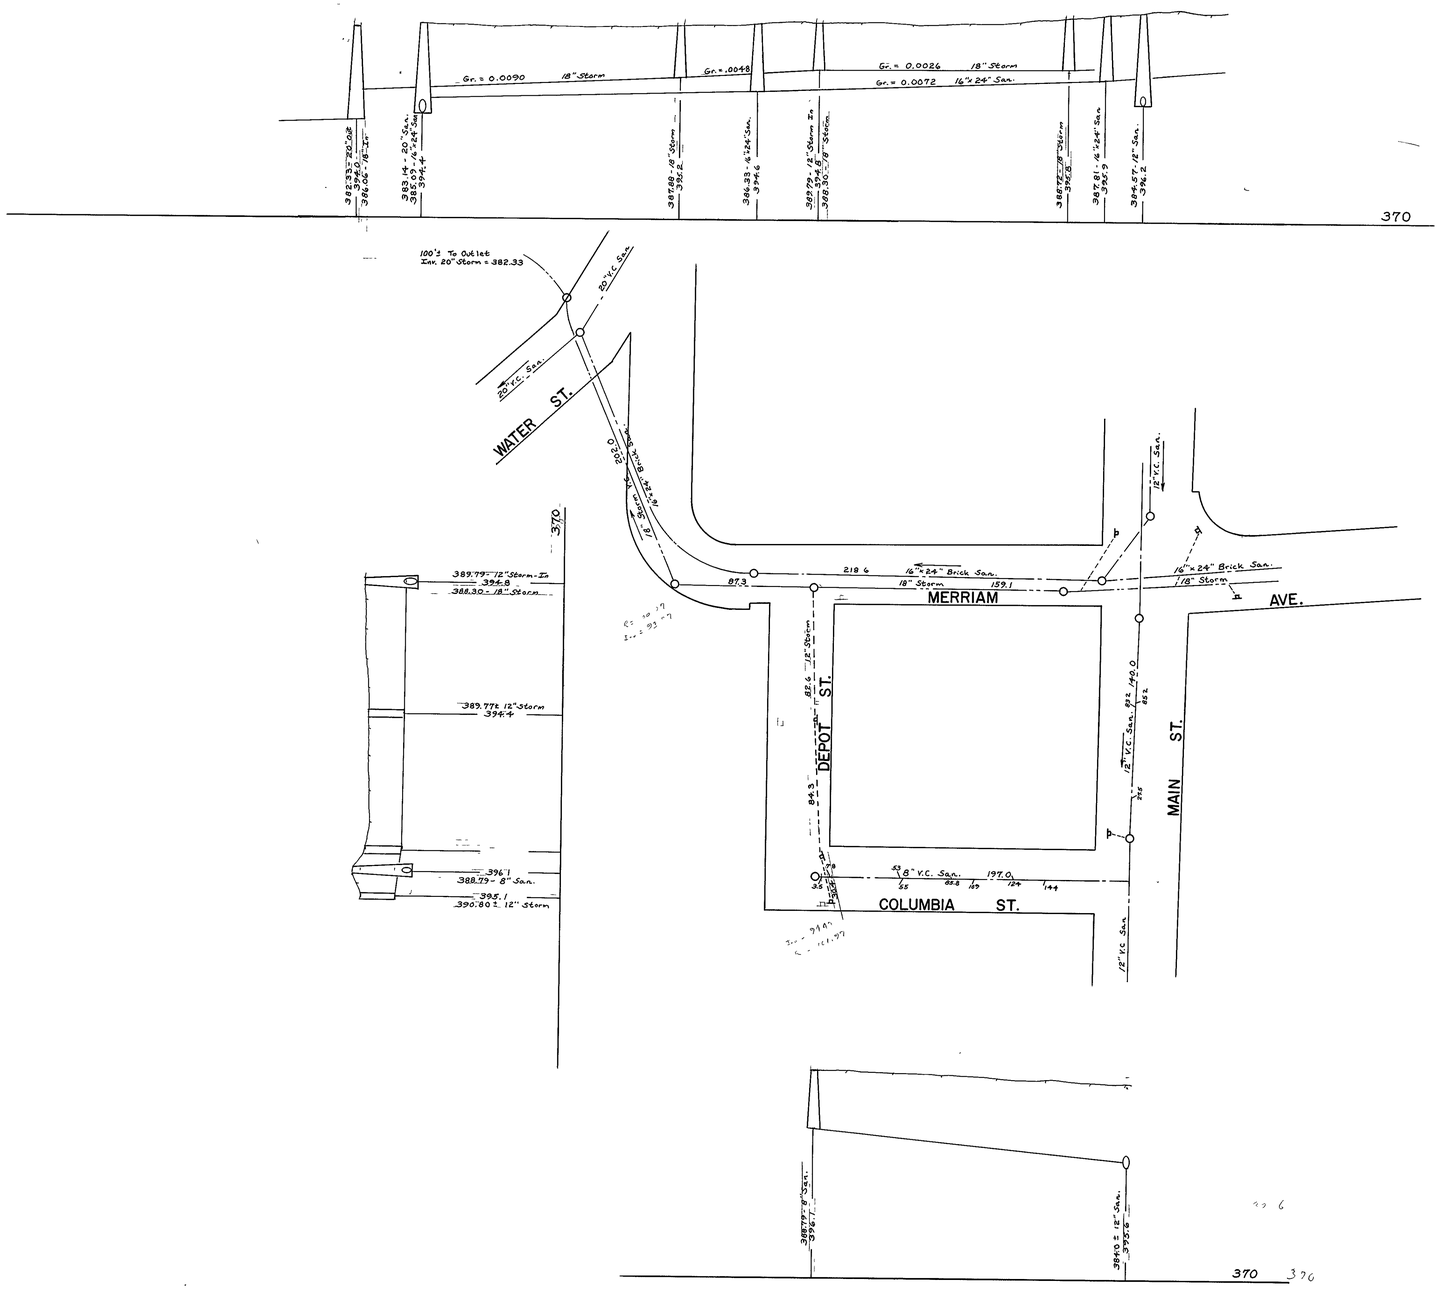

CITY OF LEOMINSTER, MASS.
DEPARTMENT OF PUBLIC WORKS
ENGINEERING DIVISION
SEWERS

MERRIAM AVE.-COLUMBIA ST.
PLAN AND PROFILE

SCALES: HORIZ. 1"=40' VERT. 1"=8'

FEB. 18, 1977

D-331