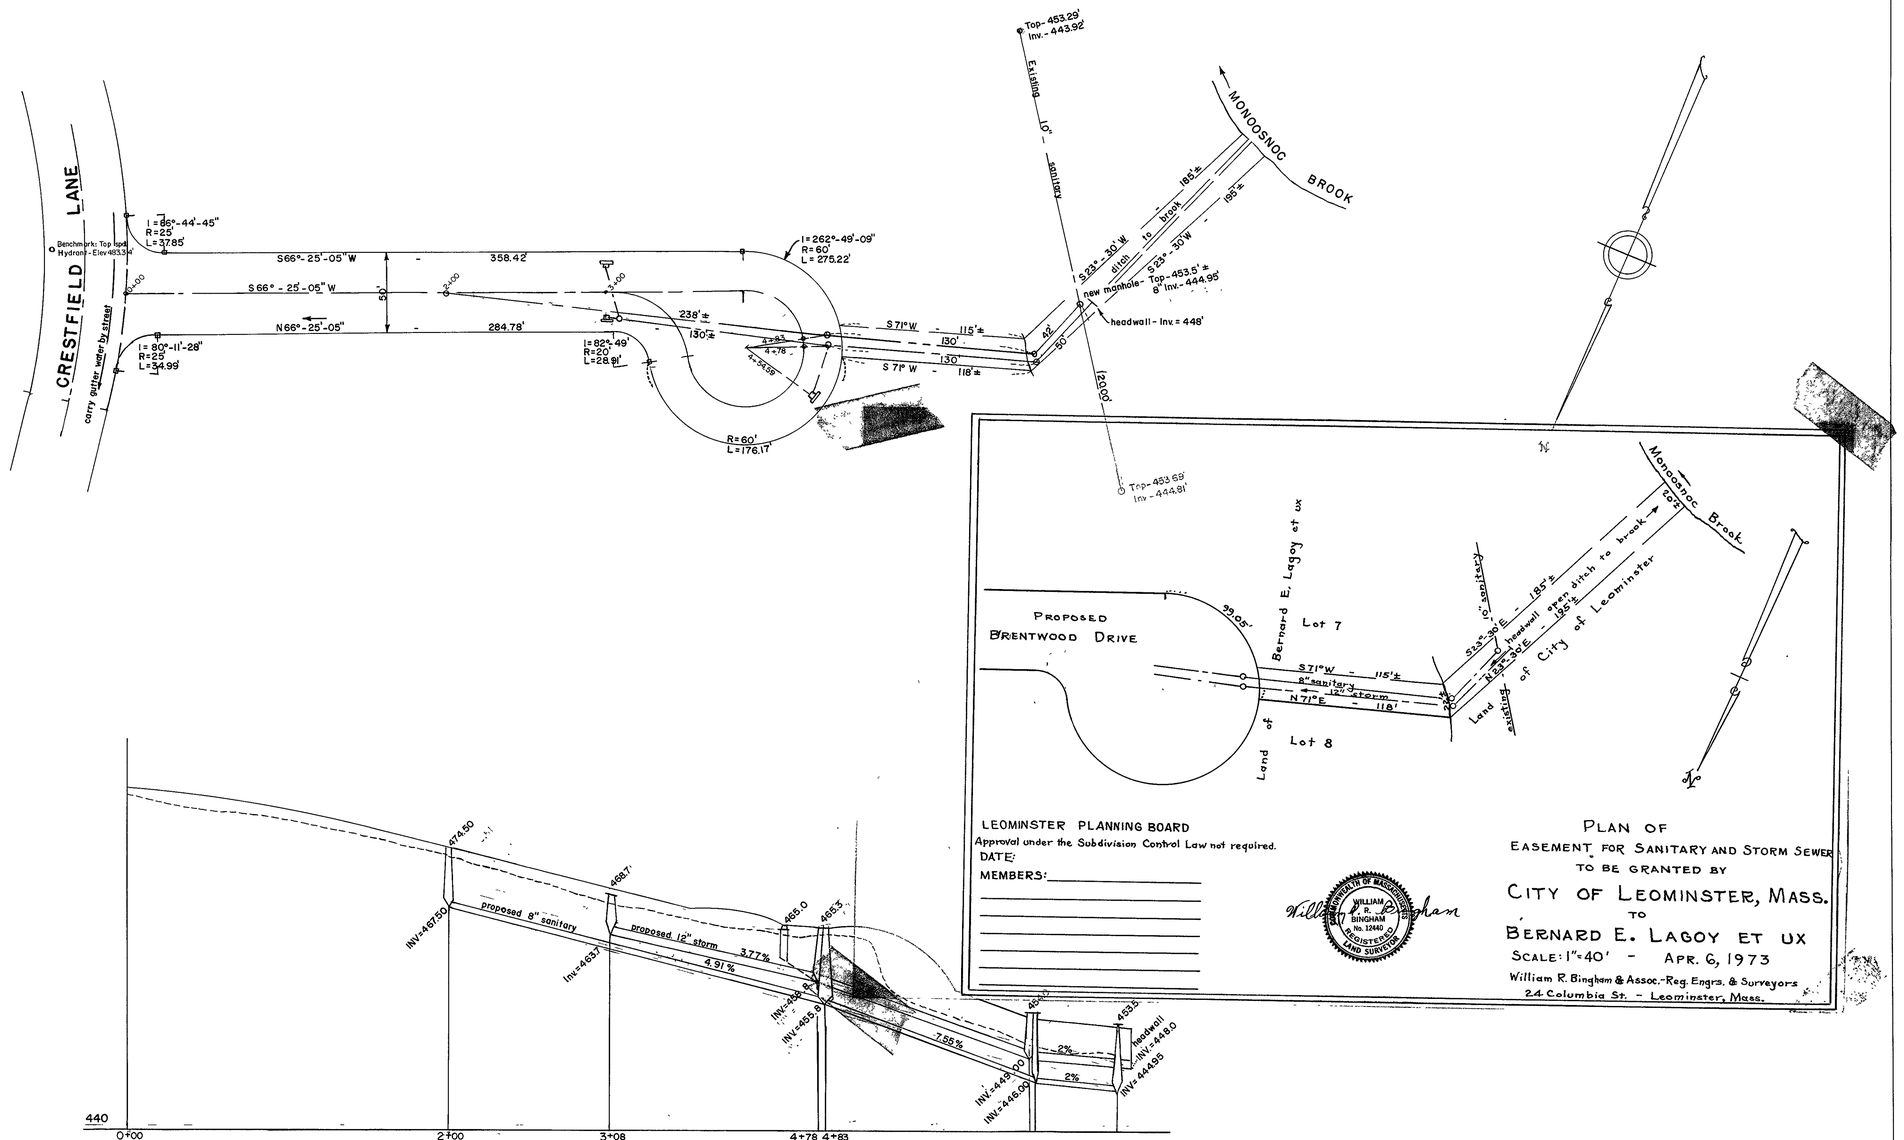

SEWER PLAN AND PROFILE

~OF~

BRENTWOOD DRIVE

IN LEOMINSTER, MASS.

SCALE: HOR. 1" = 40' VERT. 1" = 8'

JULY 25, 1972

William R. Bingham & Assoc. ~ Reg. Engineers & Surveyors

24 Columbia St. - Leominster, Mass.

REVISED: 2/20/73
4/11/73