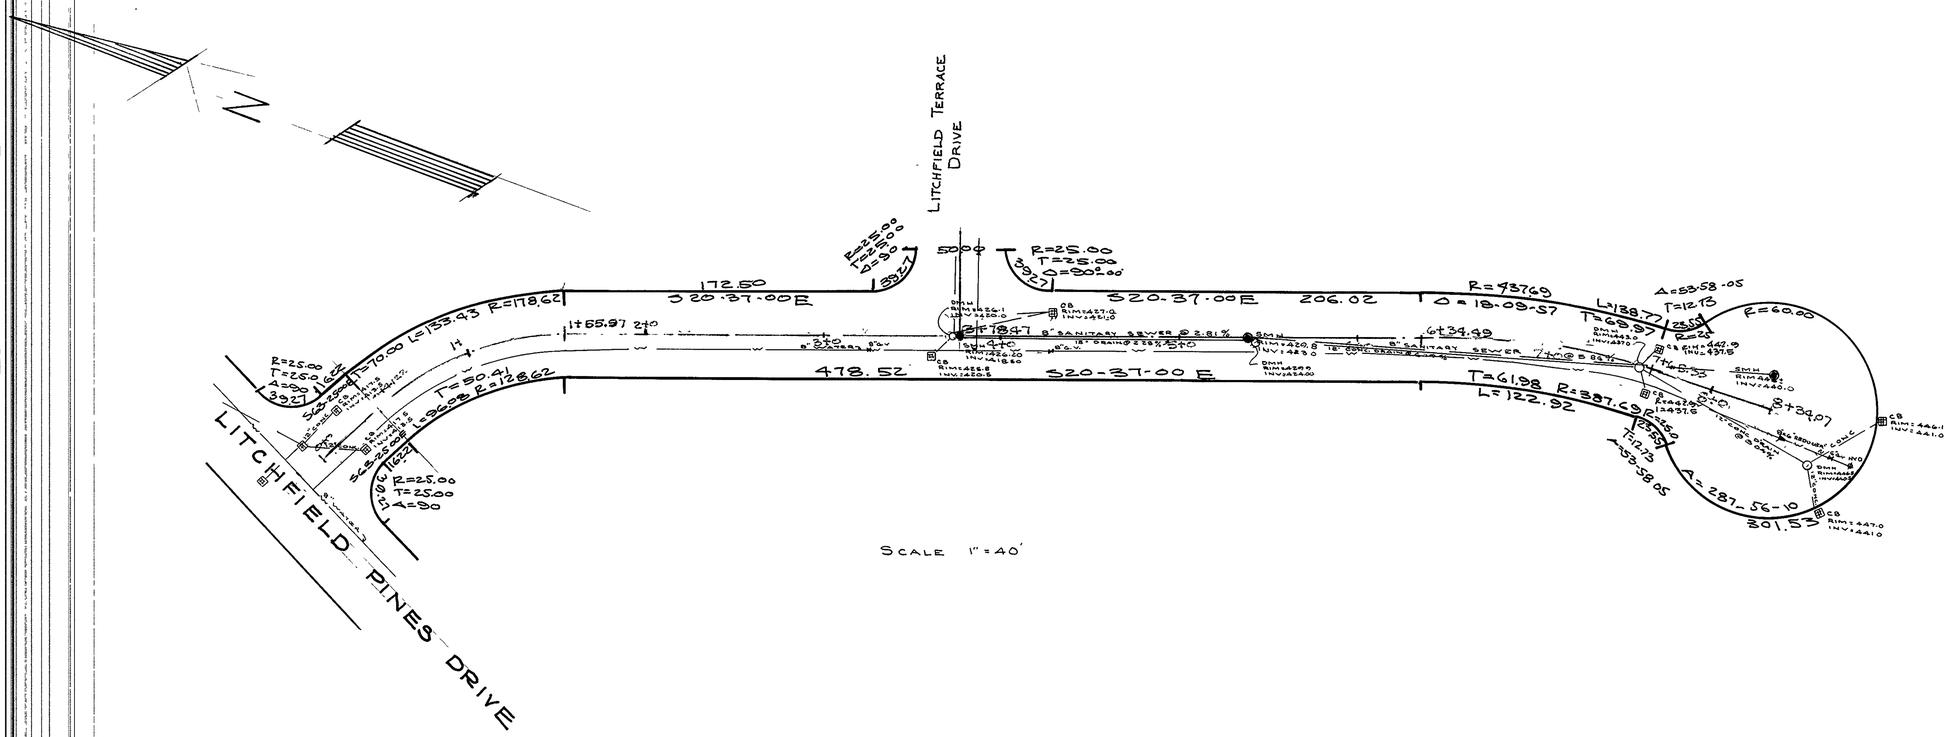

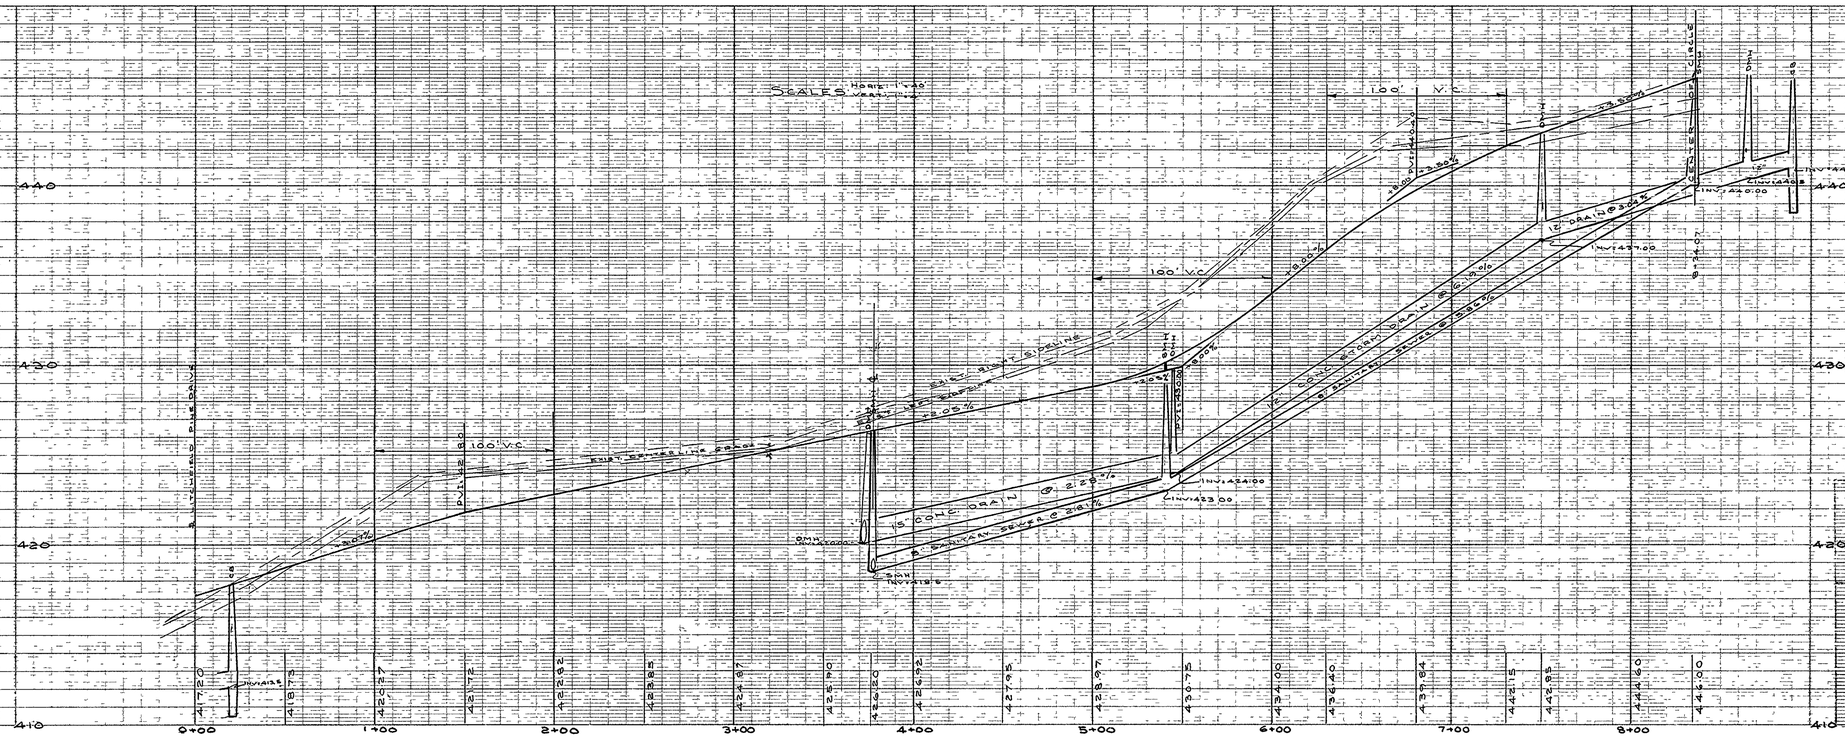

PLAN & PROFILE
LITCHFIELD TERRACE CIRCLE
LEOMINSTER MASS

SCALE AS SHOWN | DATE 7/14/71 | SHEET OF
DRAWN BY RS | CHKD BY P.S.C. | APPR'D BY | LAN NO.
BRADFORD SALVETZ & ASS. INC.
ENGINEERS - LANDSCAPE ARCHITECTS
X LEO CAMPANELLI DRIVE BRAINTREE MASS (617) 843-0000
300 ADAMS STR. QUINCY, MASS. (617) 472-4700
REVISED 9/28/71

25