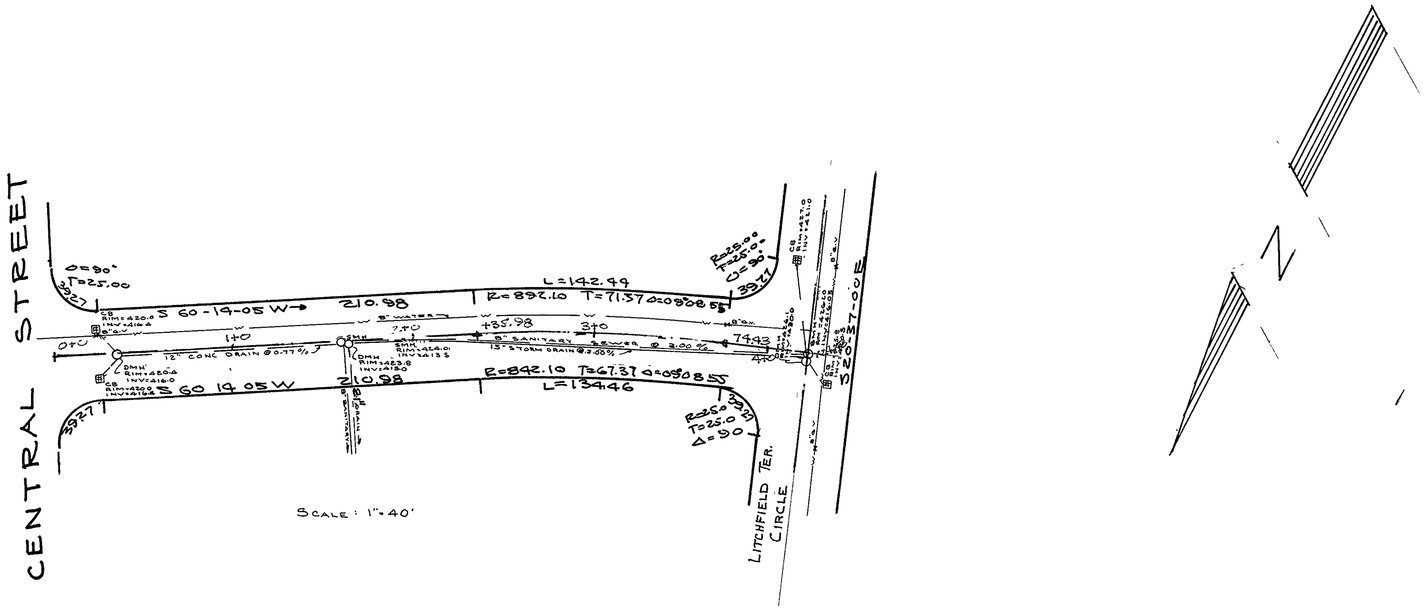

PLAN & PROFILE
LITCHFIELD TERRACE DRIVE
LEOMINSTER MASS

DRAWN BY
BRADFORD SAIVETZ & ASSOCIATES
ENGINEERS - LANDSCAPE ARCHITECTS
ZERO CENTRAL DRIVE
QUINCY, MASS 02169
REVISED 9/28/71

26