D-359

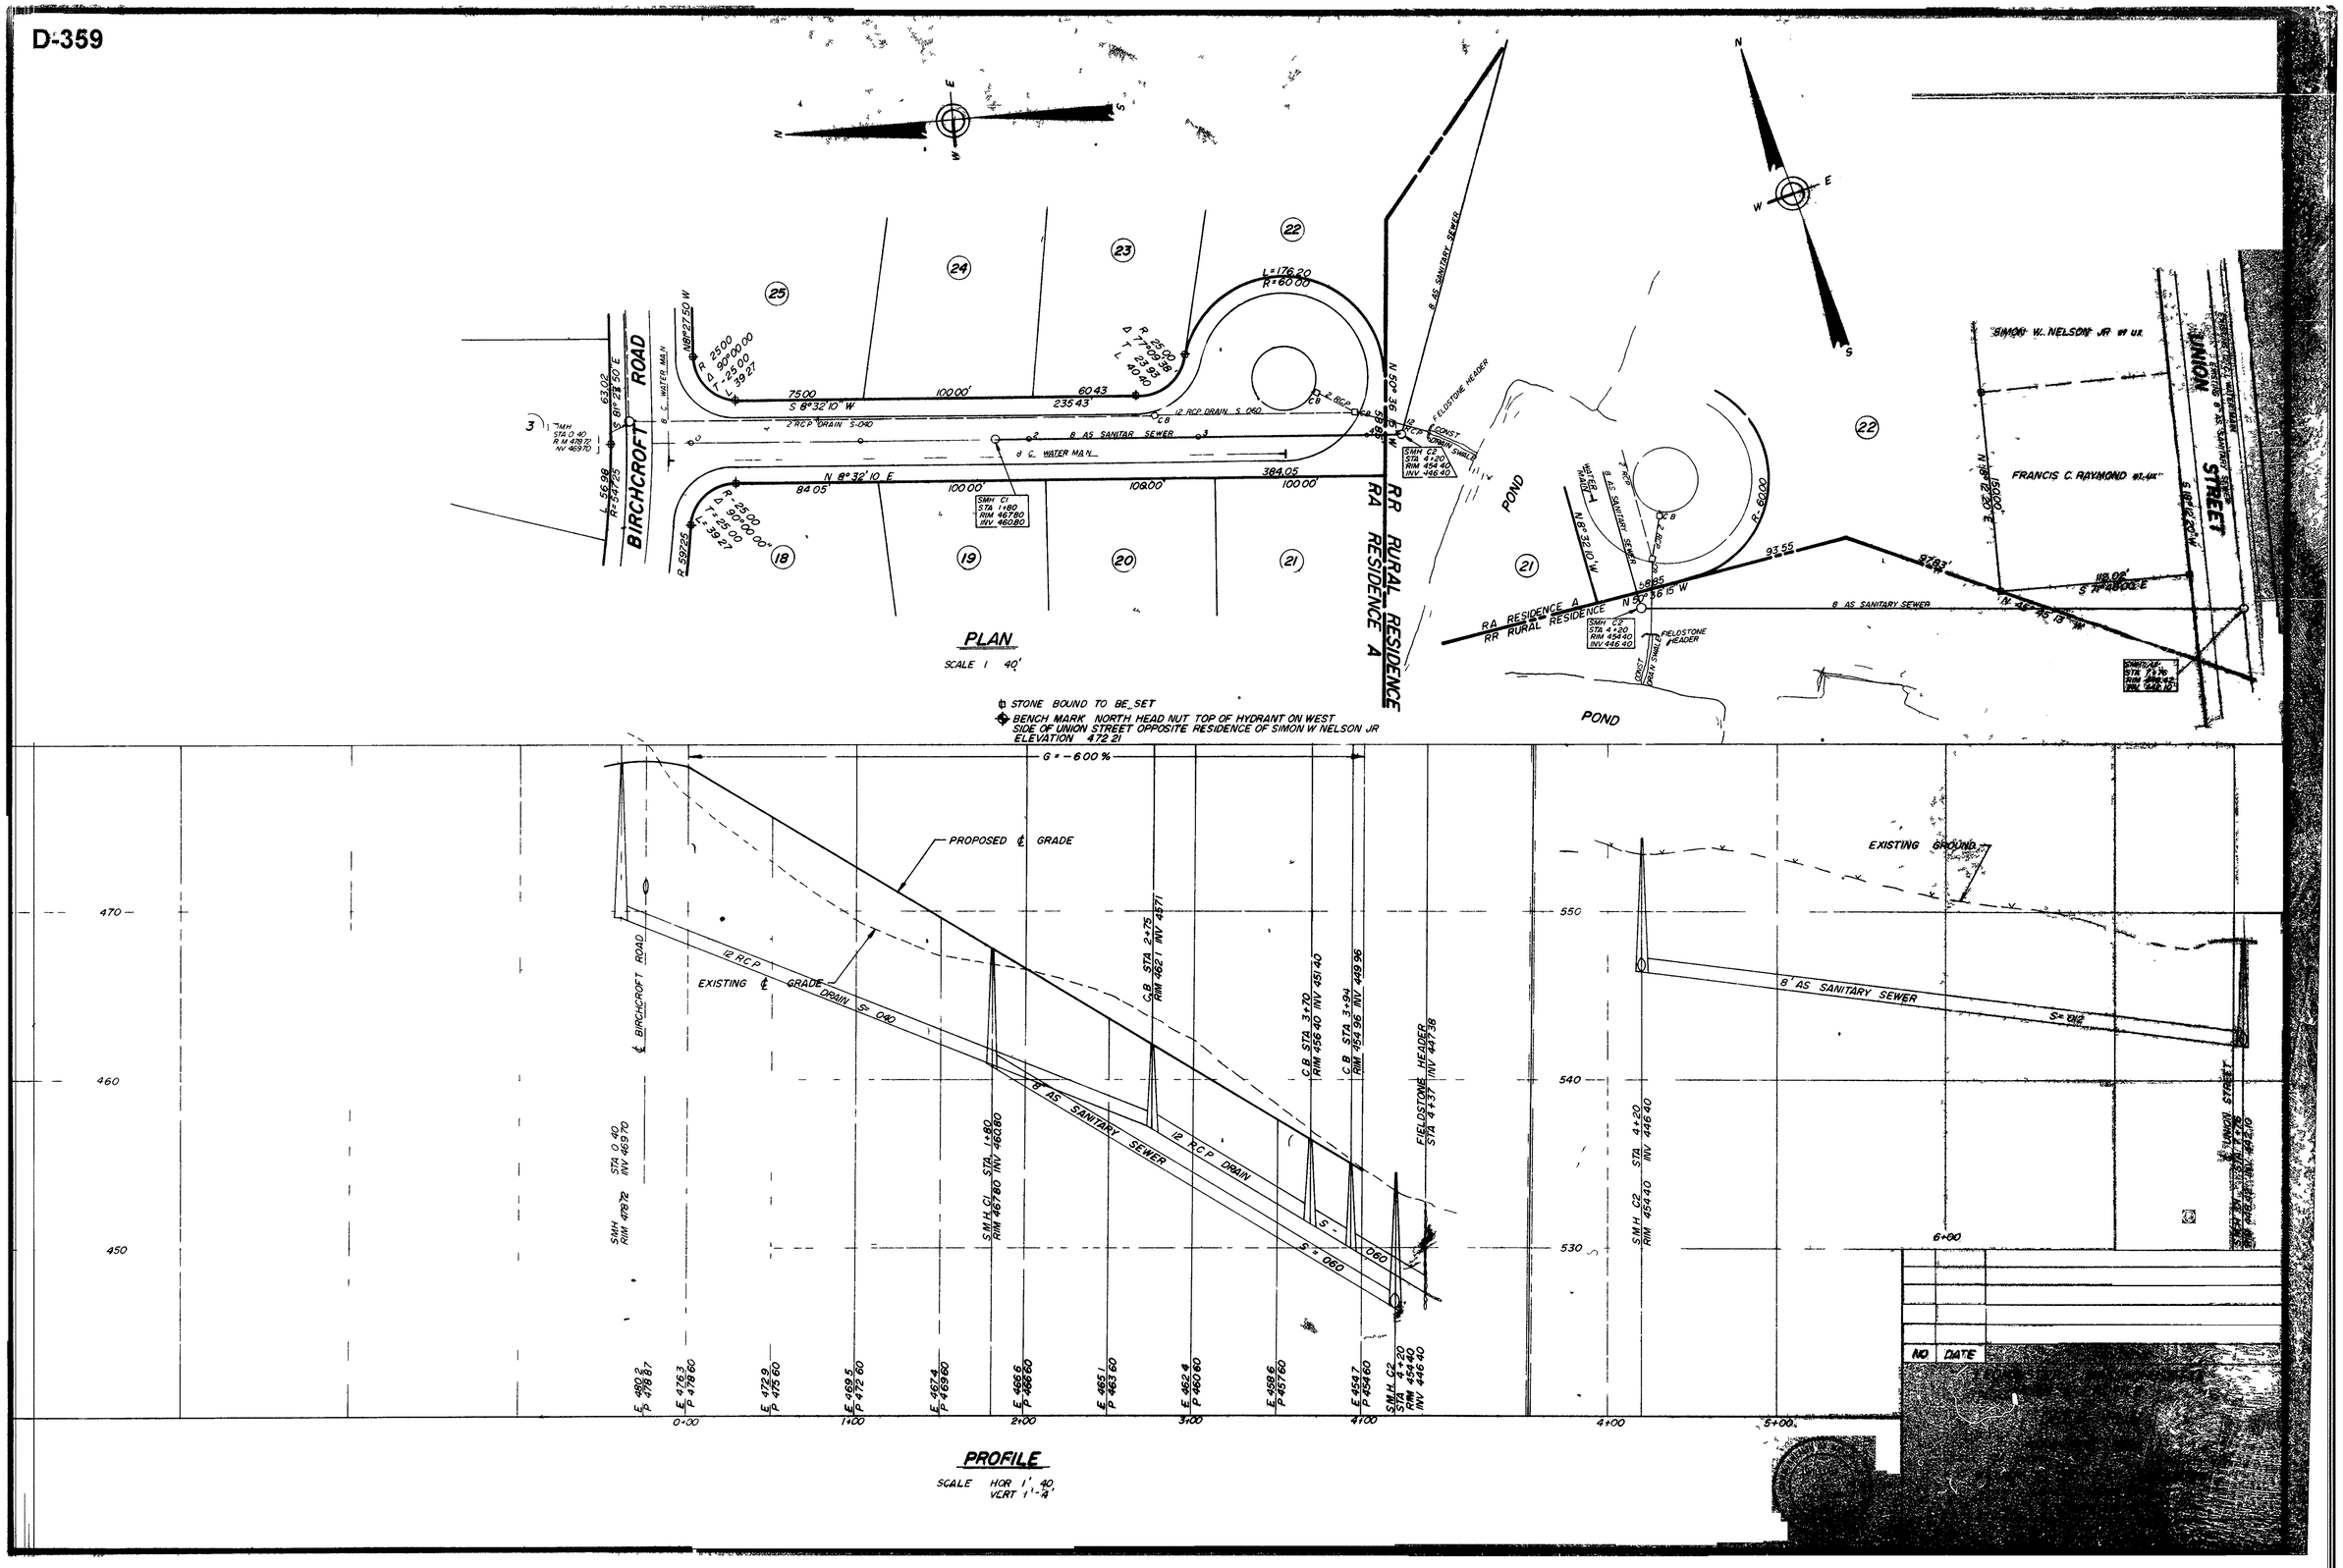
BIRCHCROFT ROAD
UNION STREET
RR RURAL RESIDENCE A
RA RESIDENCE A
RR RURAL RESIDENCE
POND
FRANCIS C. RAYMOND
SIMON W. NELSON JR
8 AS SANITARY SEWER
12 RCP DRAIN S-040
8 G. WATER MAIN
FIELDSTONE HEADER
SMH C1 STA 1+80 RIM 467.80 INV 460.80
SMH C2 STA 4+20 RIM 454.40 INV 446.40
PLAN
SCALE 1" = 40'
STONE BOUND TO BE SET
BENCH MARK NORTH HEAD NUT TOP OF HYDRANT ON WEST SIDE OF UNION STREET OPPOSITE RESIDENCE OF SIMON W NELSON JR ELEVATION 472.21
G = -6.00 %
PROPOSED ℄ GRADE
EXISTING ℄ GRADE
EXISTING GROUND
℄ BIRCHCROFT ROAD
℄ UNION STREET
12 RCP DRAIN S-040
8" AS SANITARY SEWER
12 RCP DRAIN
C.B. STA 2+75 RIM 462.1 INV 457.1
C.B. STA 3+70 RIM 456.40 INV 451.40
C.B. STA 3+94 RIM 454.96 INV 449.96
FIELDSTONE HEADER STA 4+37 INV 447.38
SMH C1 STA 1+80 RIM 467.80 INV 460.80
SMH C2 STA 4+20 RIM 454.40 INV 446.40
SMH STA 0+40 RIM 478.72 INV 469.70
PROFILE
SCALE HOR 1" = 40'
VERT 1" = 4'
NO DATE