D-361

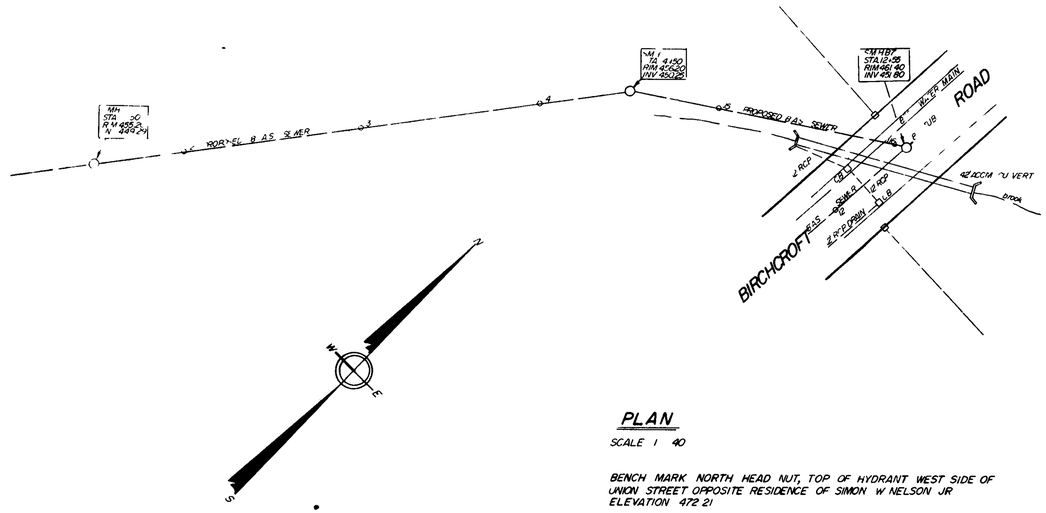

PLAN

SCALE 1 40

BENCH MARK NORTH HEAD NUT, TOP OF HYDRANT WEST SIDE OF UNION STREET OPPOSITE RESIDENCE OF SIMON W NELSON JR
ELEVATION 472 21

□ STONE BOUND TO BE SET

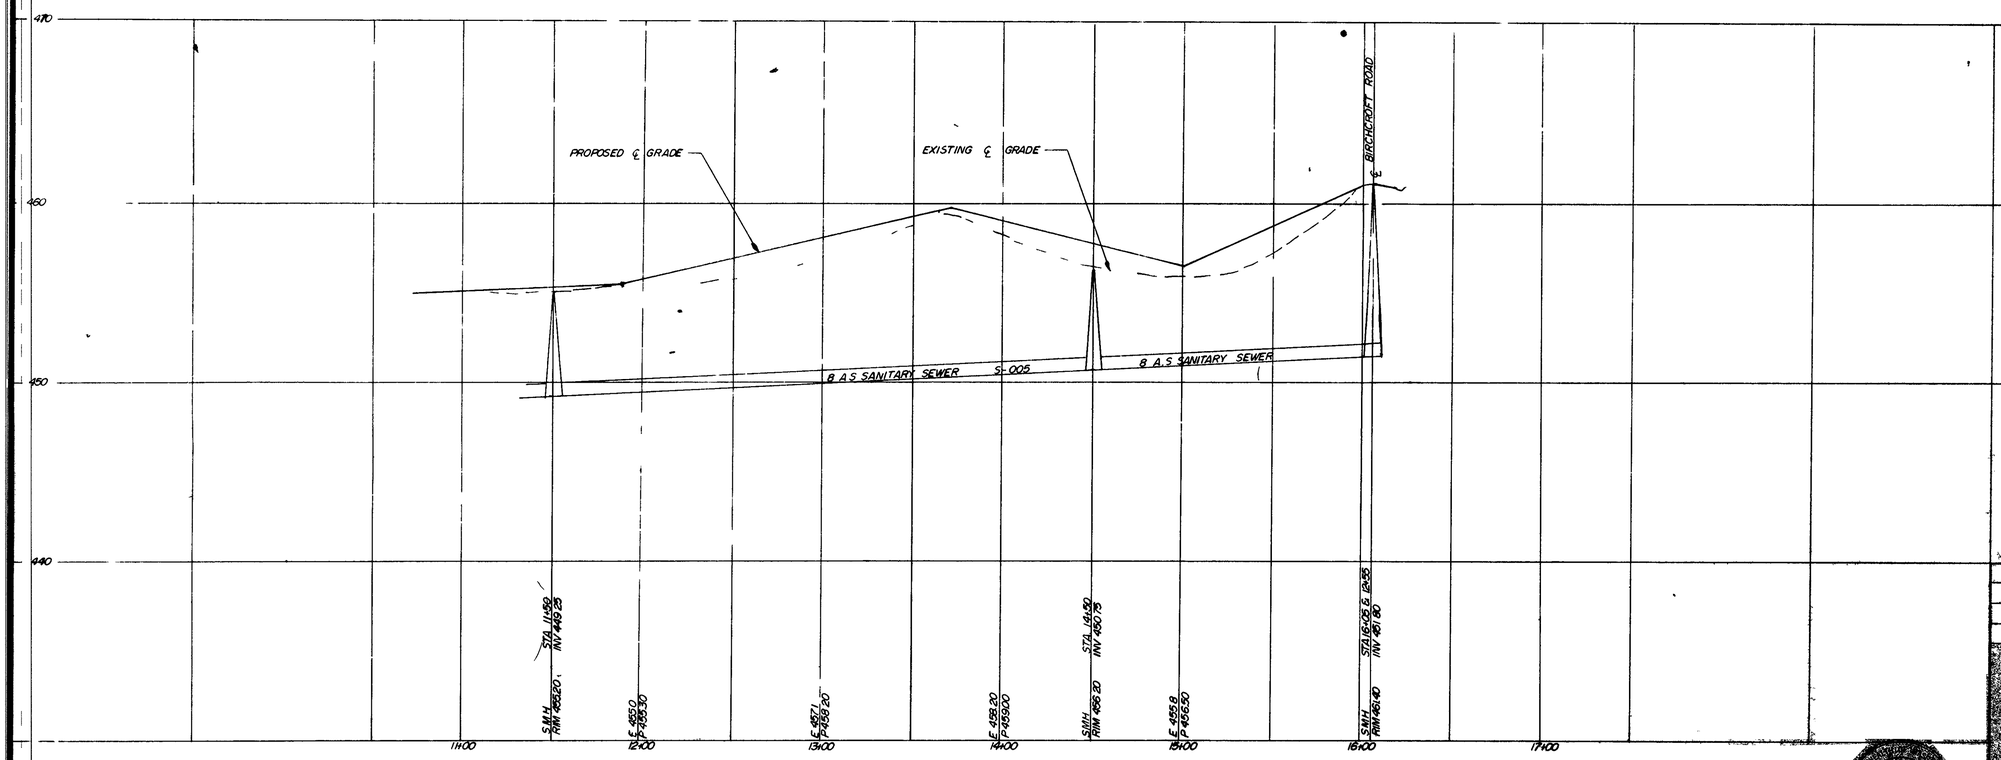

PROFILE

SCALE HOR 1" = 40'
VERT 1" = 4"

NO		