D-387

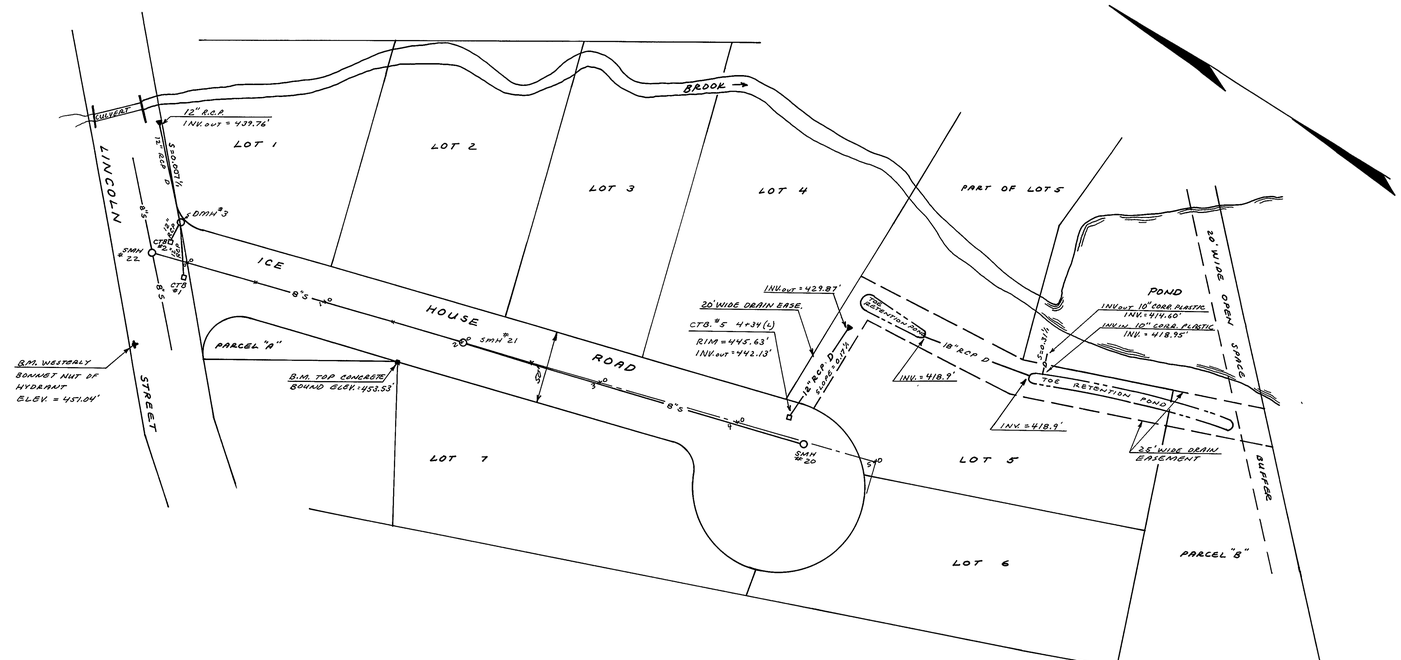

PLAN SCALE : 1" = 40'

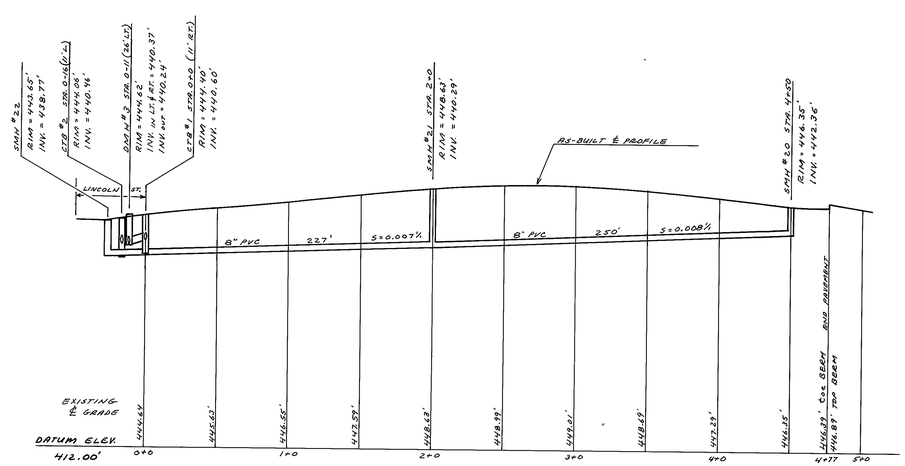

PROFILE SCALE : HORZ. = 1" = 40'
VERT. = 1" = 8'

NOTE: ELEVATION DATUM TAKEN FROM A PLAN ENTITLED "PLAN AND PROFILE OF SEWER, NORTH LEOMINSTER INTERCEPTOR, LEOMINSTER, MA" PREPARED BY WHITMAN & HOWARD, INC. DATED JULY 1964, SHEET 5 of 26 ON FILE AT THE CITY OF LEOMINSTER ENGINEERING DEPARTMENT OFFICE.

COMMONWEALTH OF MASSACHUSETTS
FRED A. HAMMEY, JR.
CIVIL
No. 32242
REGISTERED PROFESSIONAL ENGINEER

Fred A. Hammey Jr.

COMMONWEALTH OF MASSACHUSETTS
JAMES E. GAFFNEY
No. 29866
REGISTERED PROFESSIONAL LAND SURVEYOR

James E. Gaffney P.L.S.

MAY 19, 1994
DATE

REGISTRATION NO. 29866

"ICE HOUSE POND"

AS - BUILT SEWER AND DRAIN PLAN & PROFILE

ICE HOUSE ROAD
LEOMINSTER, MA
PREPARED FOR
ICE HOUSE REALTY TRUST

DATE	SCALE	JOB NO.	PLAN NO.
MAY 1994	AS SHOWN	92351	1064-C

JAMES E. GAFFNEY CO.
PROFESSIONAL LAND SURVEYOR
55 ST. JEAN AVENUE LEOMINSTER, MA 01453
508 - 534 - 3443