D-414

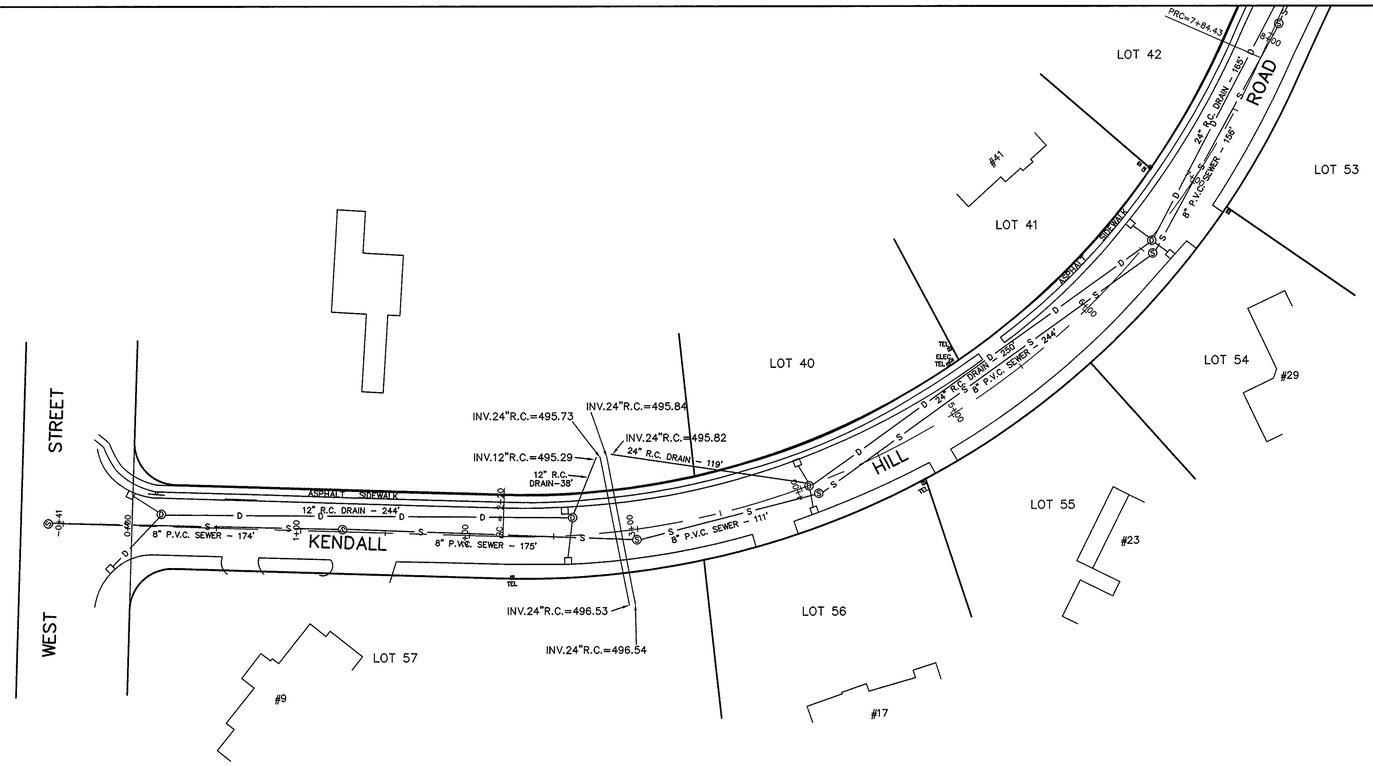

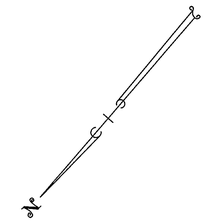

LEGEND

————	EXISTING ASPHALT BERM
□	EXISTING CATCH BASIN
——S——	EXISTING SEWER
——D——	EXISTING DRAIN
Ⓢ	EXISTING SEWER MANHOLE
Ⓓ	EXISTING DRAIN MANHOLE
	EXISTING HYDRANT
∘	EXISTING WATER GATE
——W——	EXISTING WATER MAIN
▪	EXISTING ELECTRIC BOX
▪	EXISTING TELEPHONE BOX

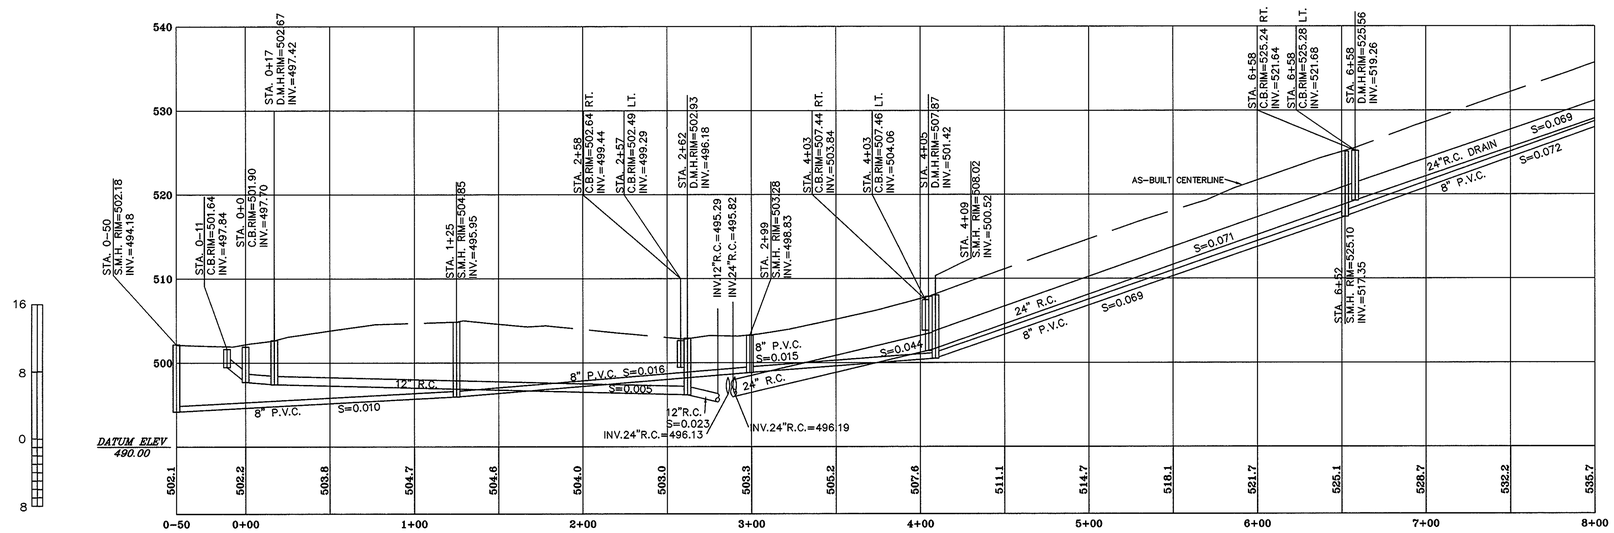

"KENDALL HILL ESTATES"

AS–BUILT SEWER PLAN AND PROFILE

LAND IN LEOMINSTER, MASS.

KENDALL HILL ROAD

FEBRUARY 27, 1998

40 0 40 80

WHITMAN & BINGHAM ASSOCIATES, INC.
REGISTERED PROFESSIONAL ENGINEERS & LAND SURVEYORS
510 MECHANIC STREET – LEOMINSTER, MASSACHUSETTS 01453

SHEET 1 OF 2 17–D–29B

40 0 40 80

D-414