D-421d

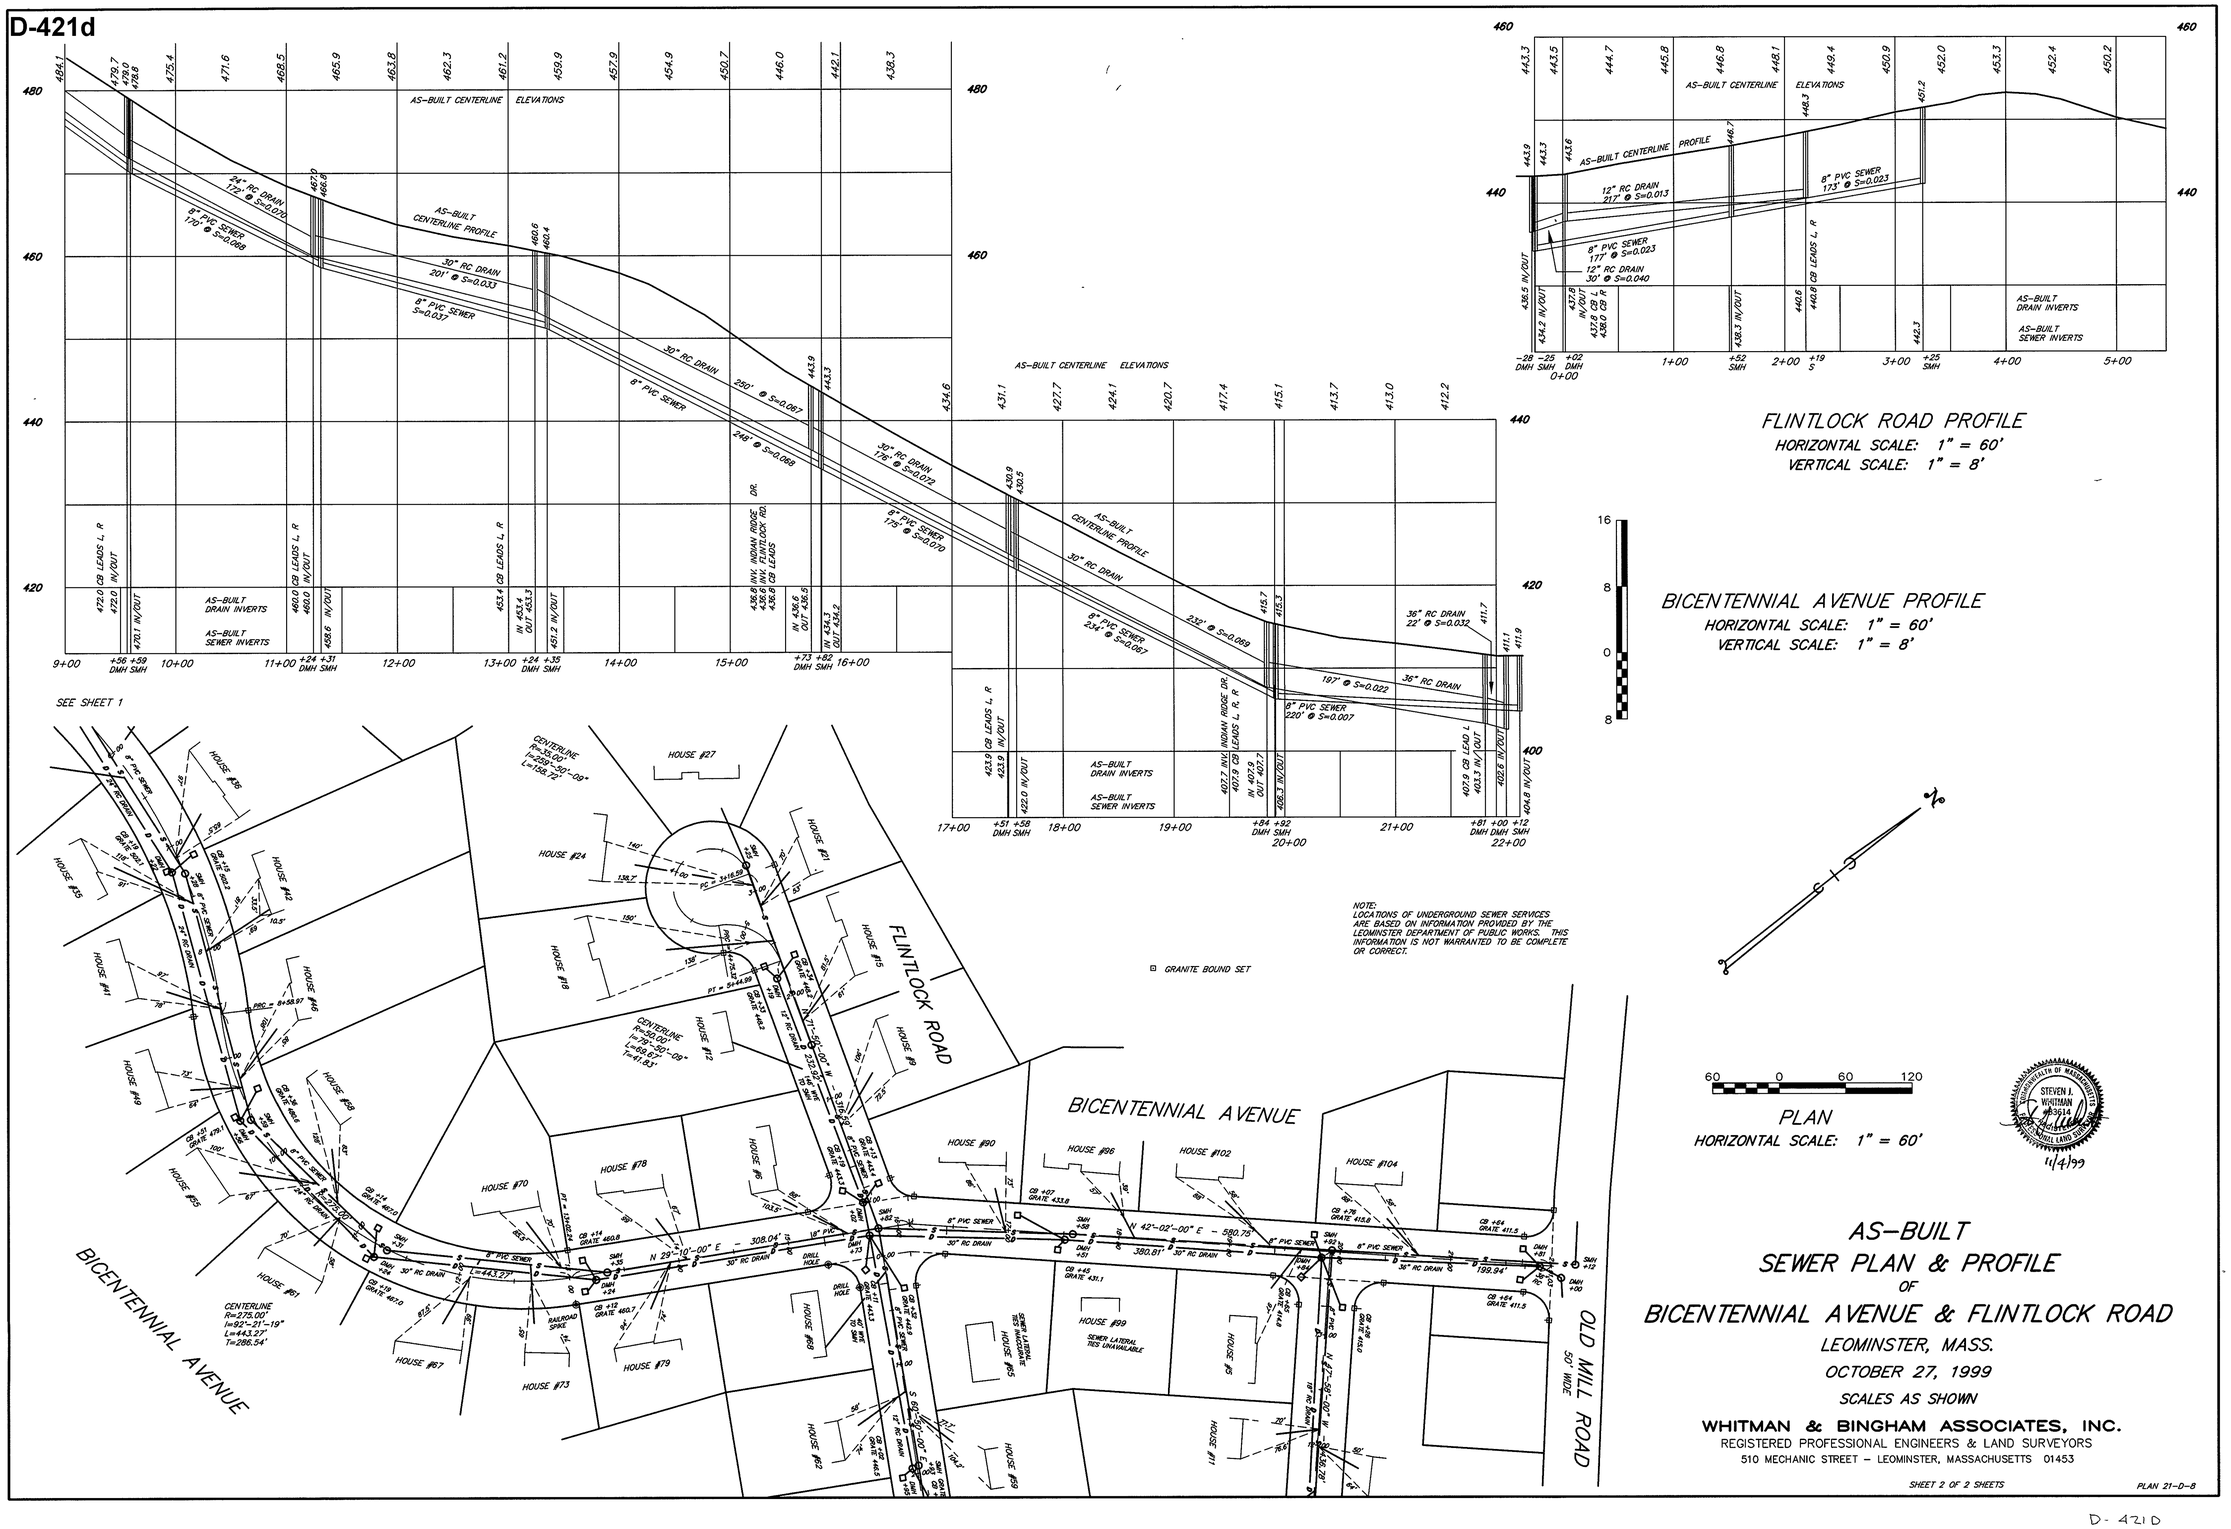

AS-BUILT SEWER PLAN & PROFILE OF BICENTENNIAL AVENUE & FLINTLOCK ROAD

LEOMINSTER, MASS.

OCTOBER 27, 1999

SCALES AS SHOWN

WHITMAN & BINGHAM ASSOCIATES, INC.
REGISTERED PROFESSIONAL ENGINEERS & LAND SURVEYORS
510 MECHANIC STREET – LEOMINSTER, MASSACHUSETTS 01453

SHEET 2 OF 2 SHEETS

PLAN 21-D-8

D-421D