PROSPECT ST.

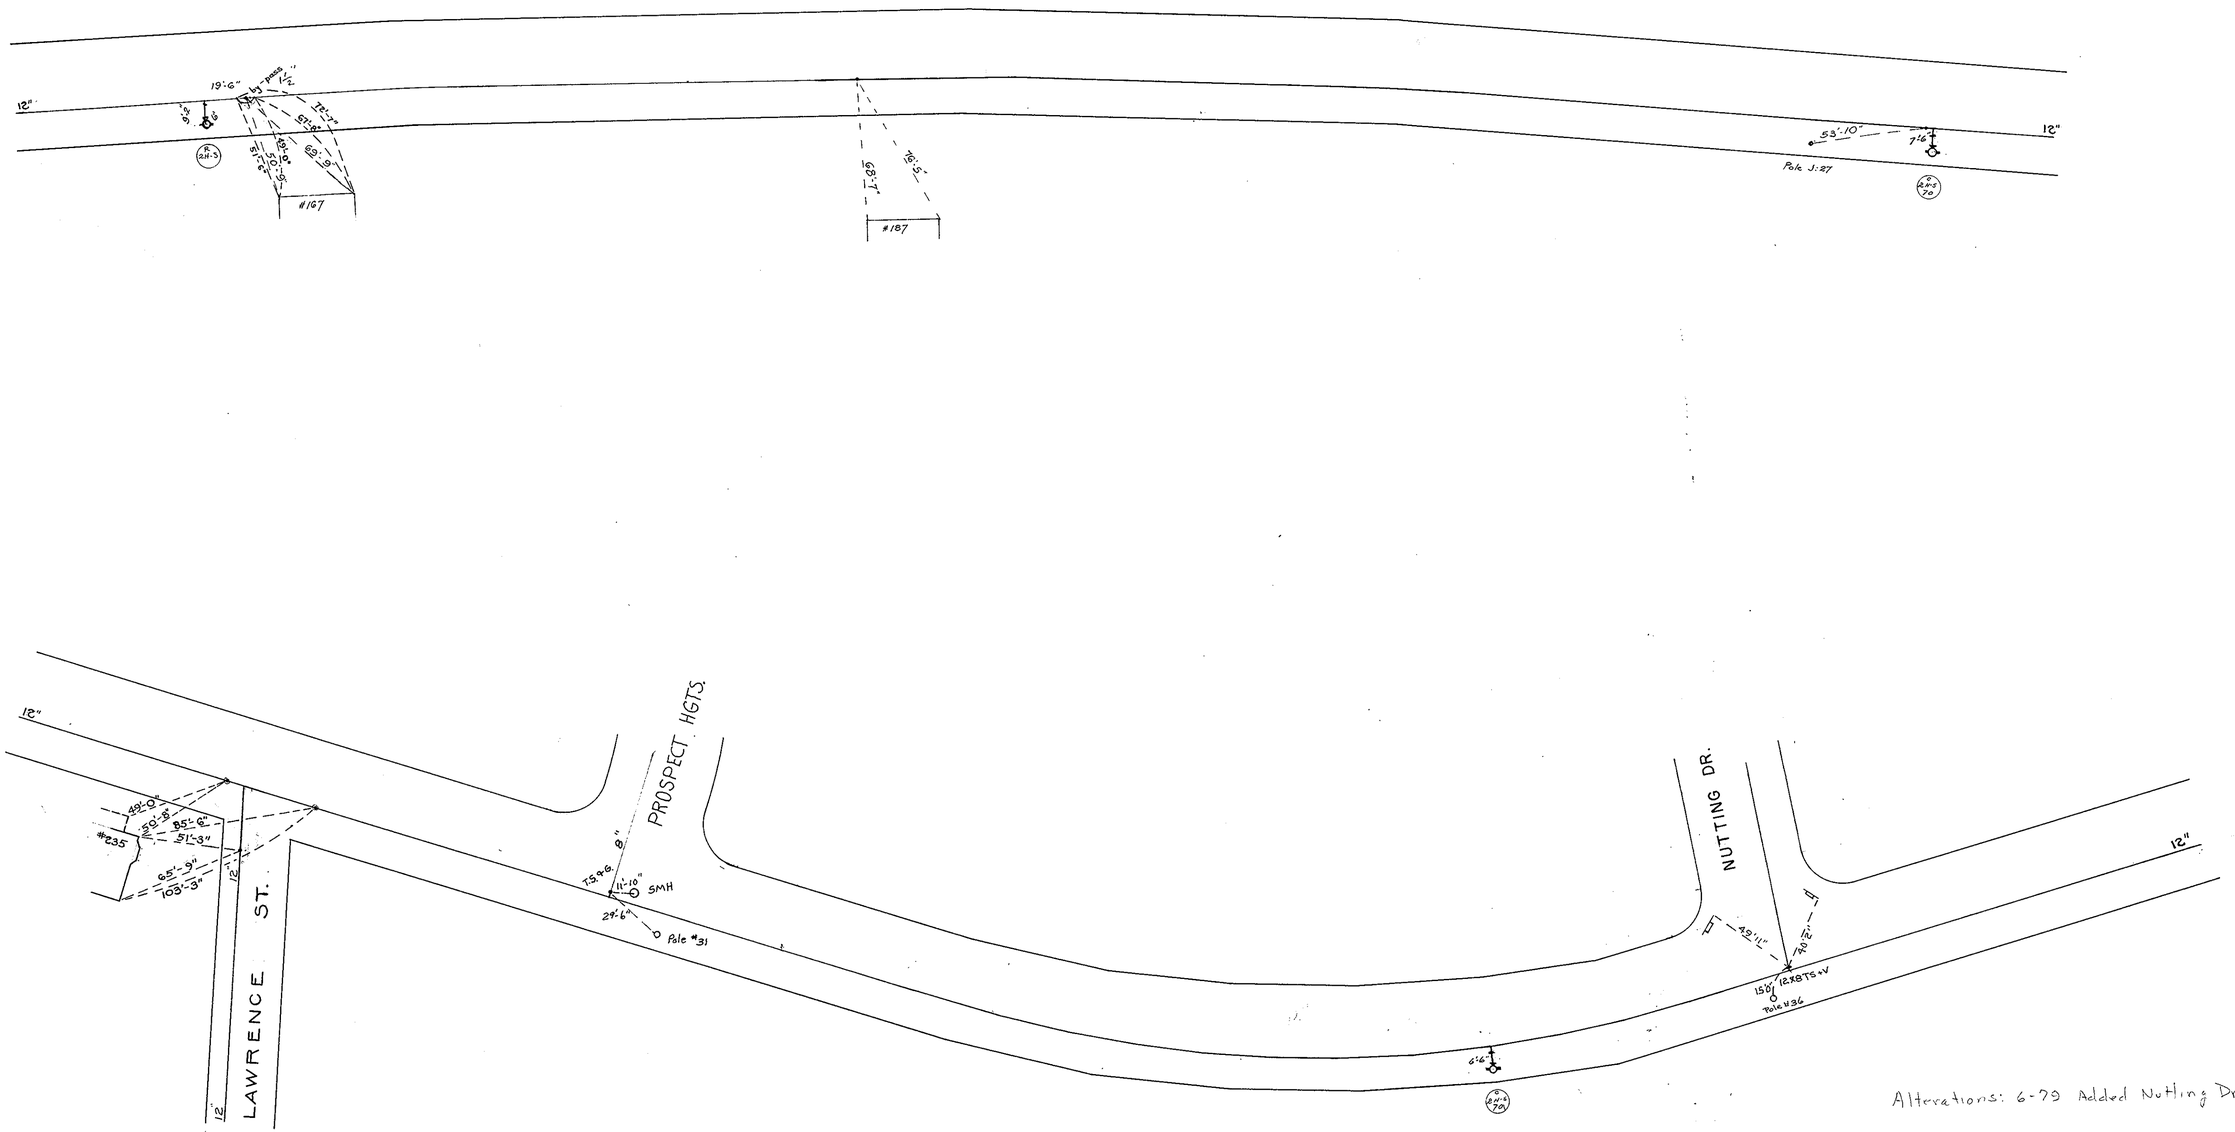

Alterations: 6-79 Added Nutting Dr.