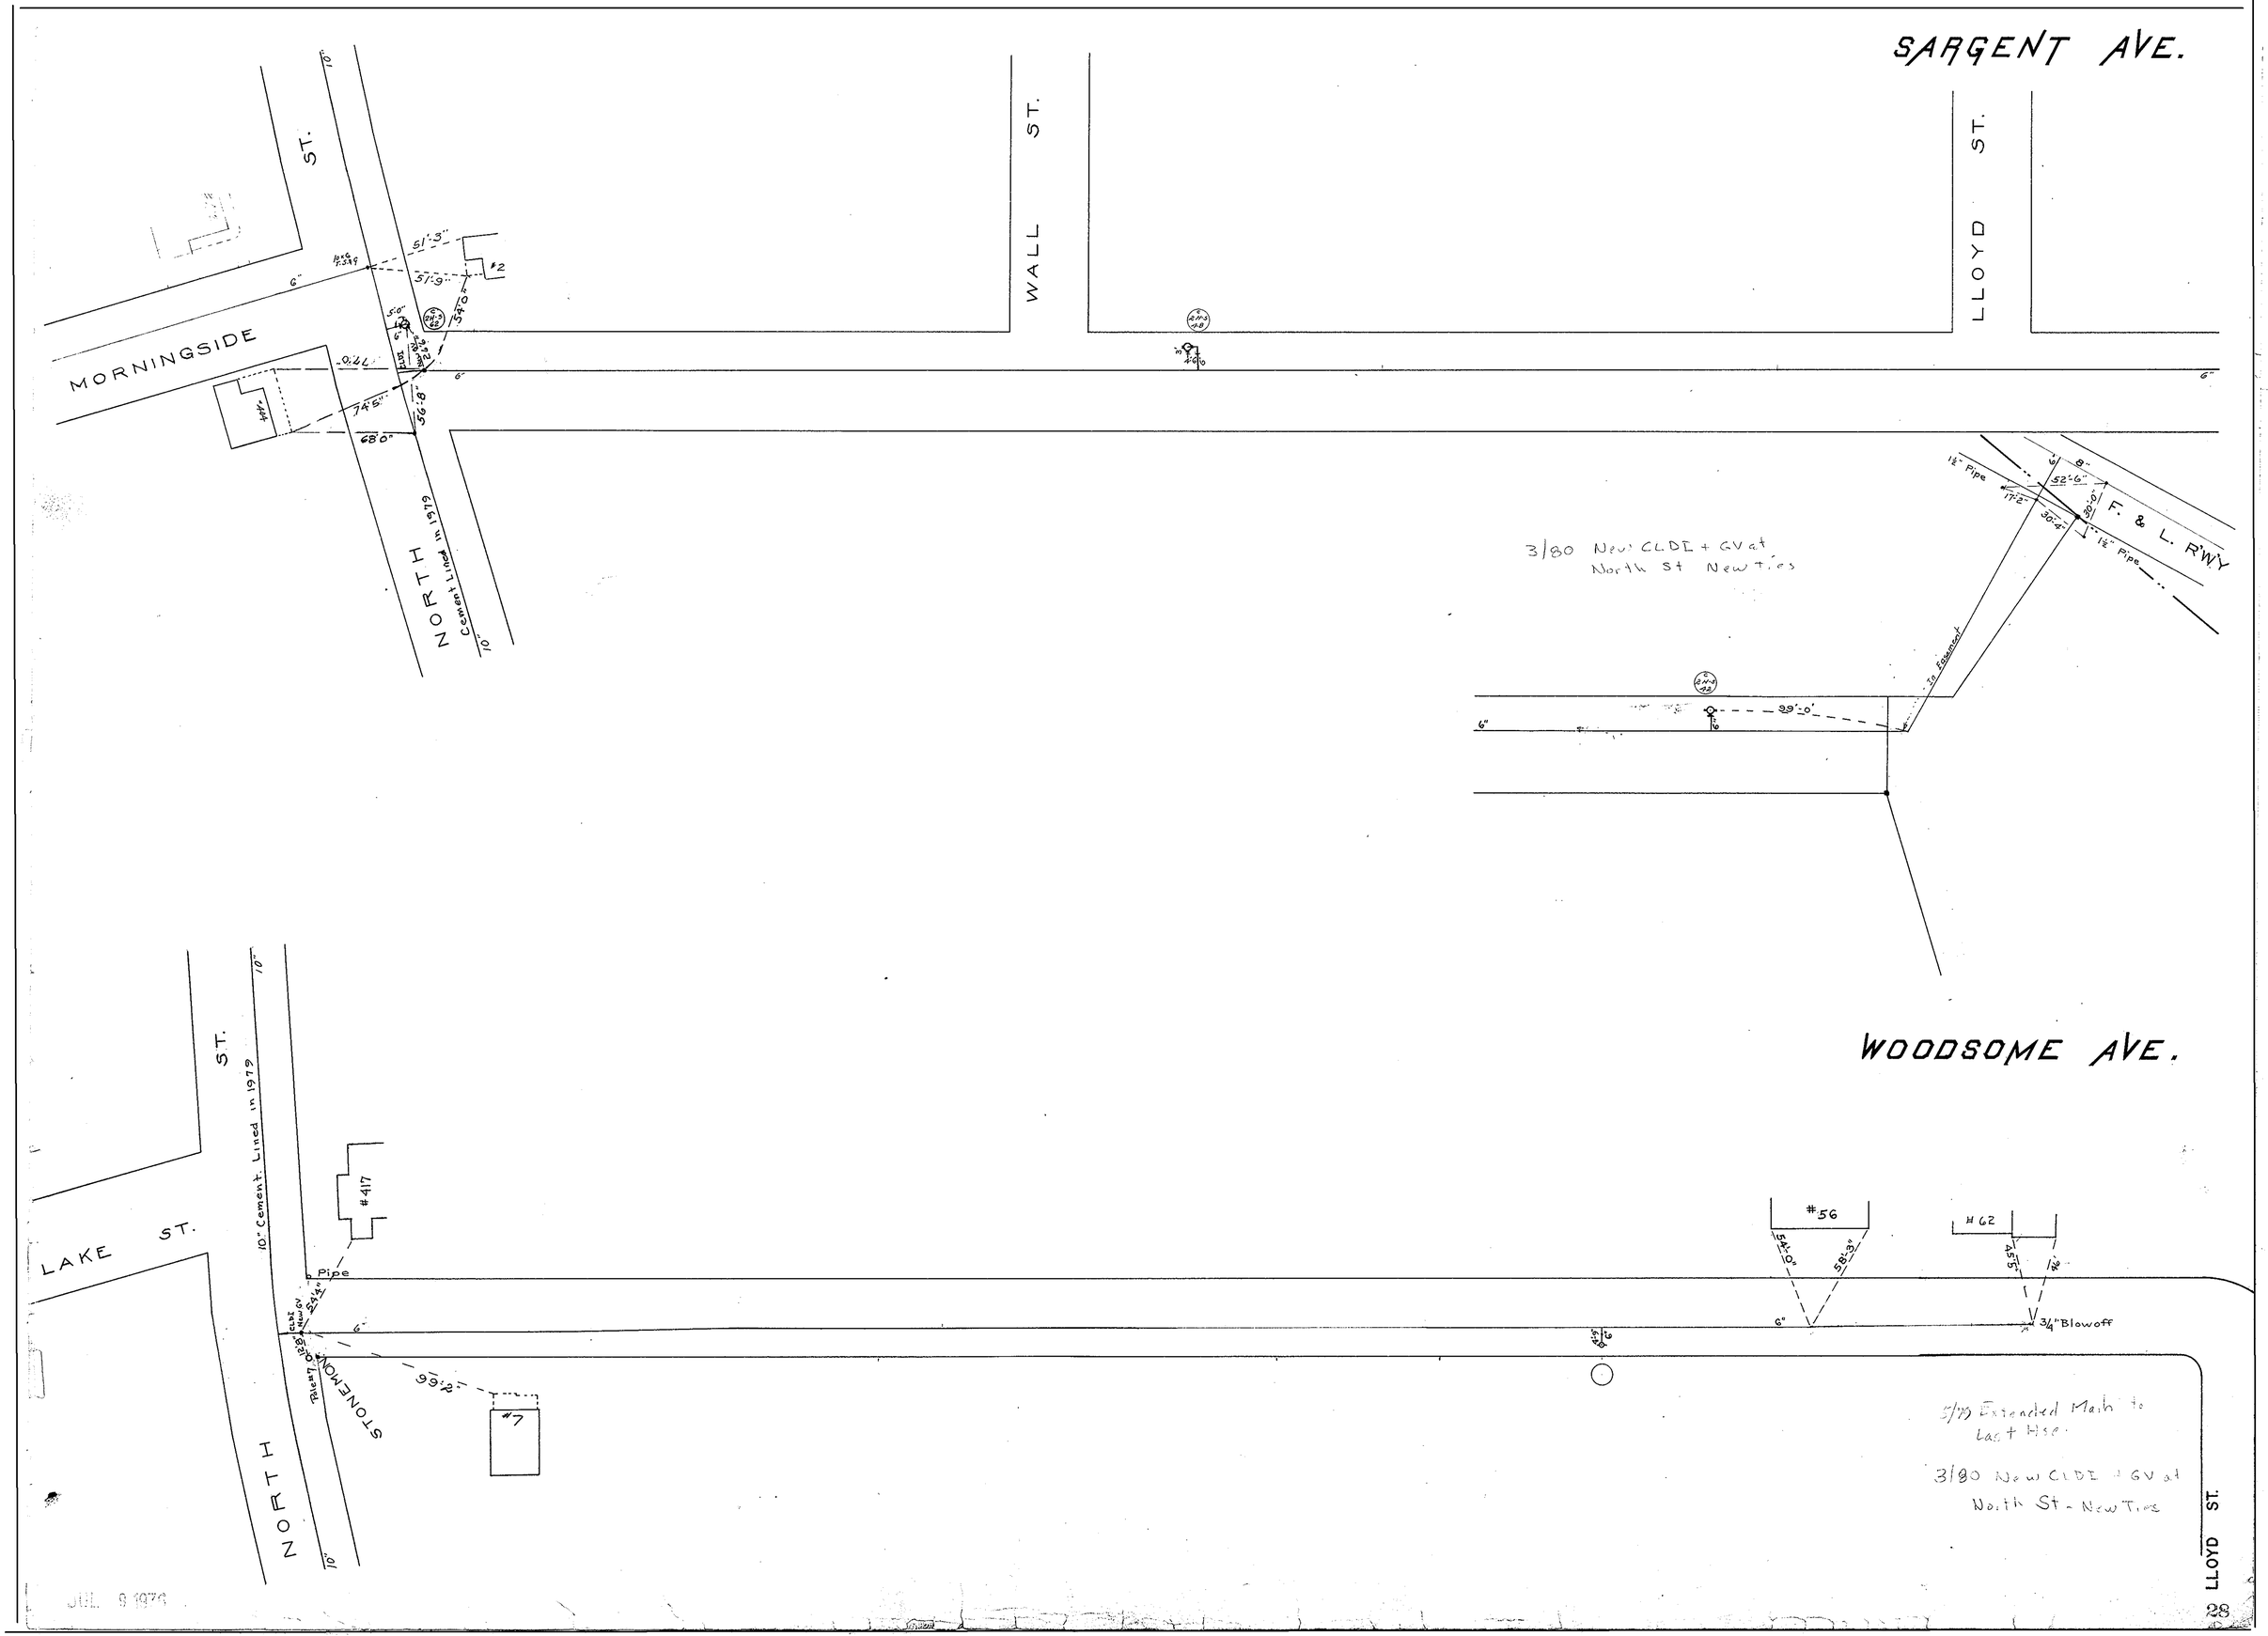
SARGENT AVE.
MORNINGSIDE ST.
WALL ST.
LLOYD ST.
NORTH
Cement Lined in 1979
F. & L. R'WY
3/80 New CLDI + GV at North St New Ties
WOODSOME AVE.
LAKE ST.
10" Cement Lined in 1979
#417
Pipe
STONEMONT
#7
#56
#62
3/4" Blowoff
5/79 Extended Main to Last Hse.
3/80 New CLDI + GV at North St - New Ties
LLOYD ST.
JUL 9 1979