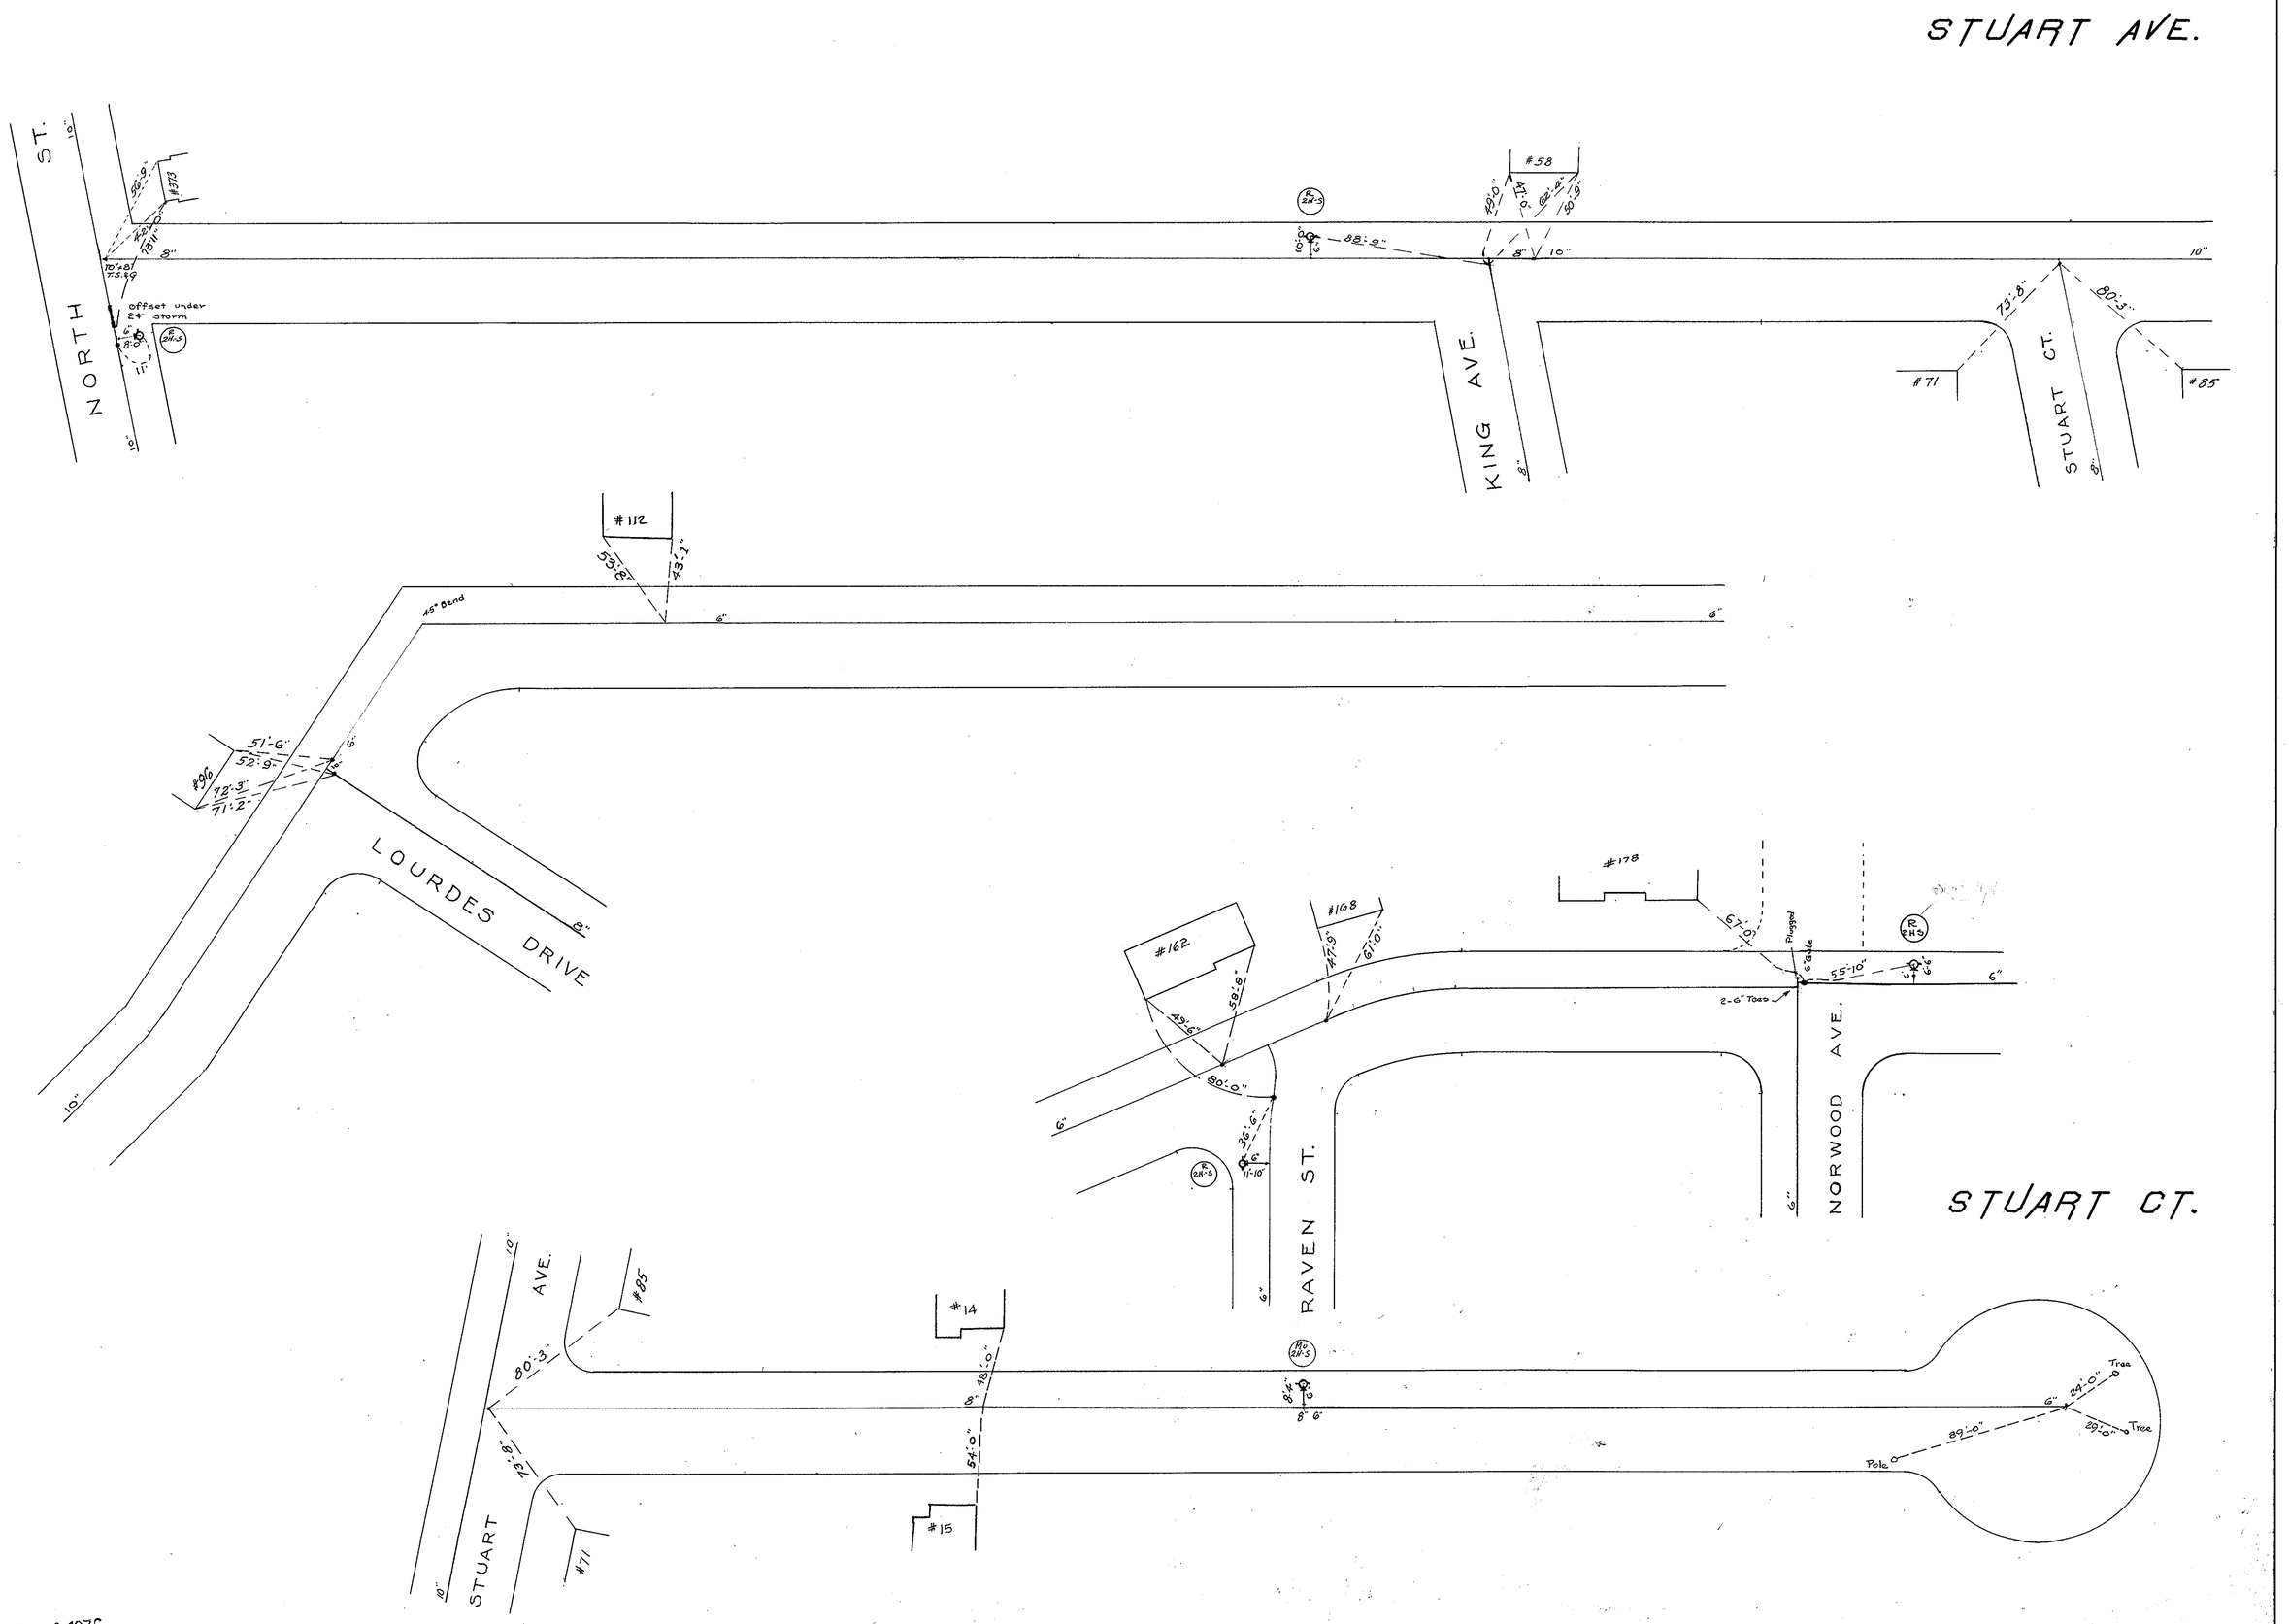
STUART AVE.
NORTH ST.
#373
Offset under 24" storm
KING AVE.
#58
STUART CT.
#71
#85
#112
45° Bend
LOURDES DRIVE
#96
#162
#168
#178
Plugged
6" Gate
2-6" Tees
NORWOOD AVE.
STUART CT.
RAVEN ST.
#14
#15
#85
#71
STUART AVE.
Tree
Tree
Pole

JUL 9 1976