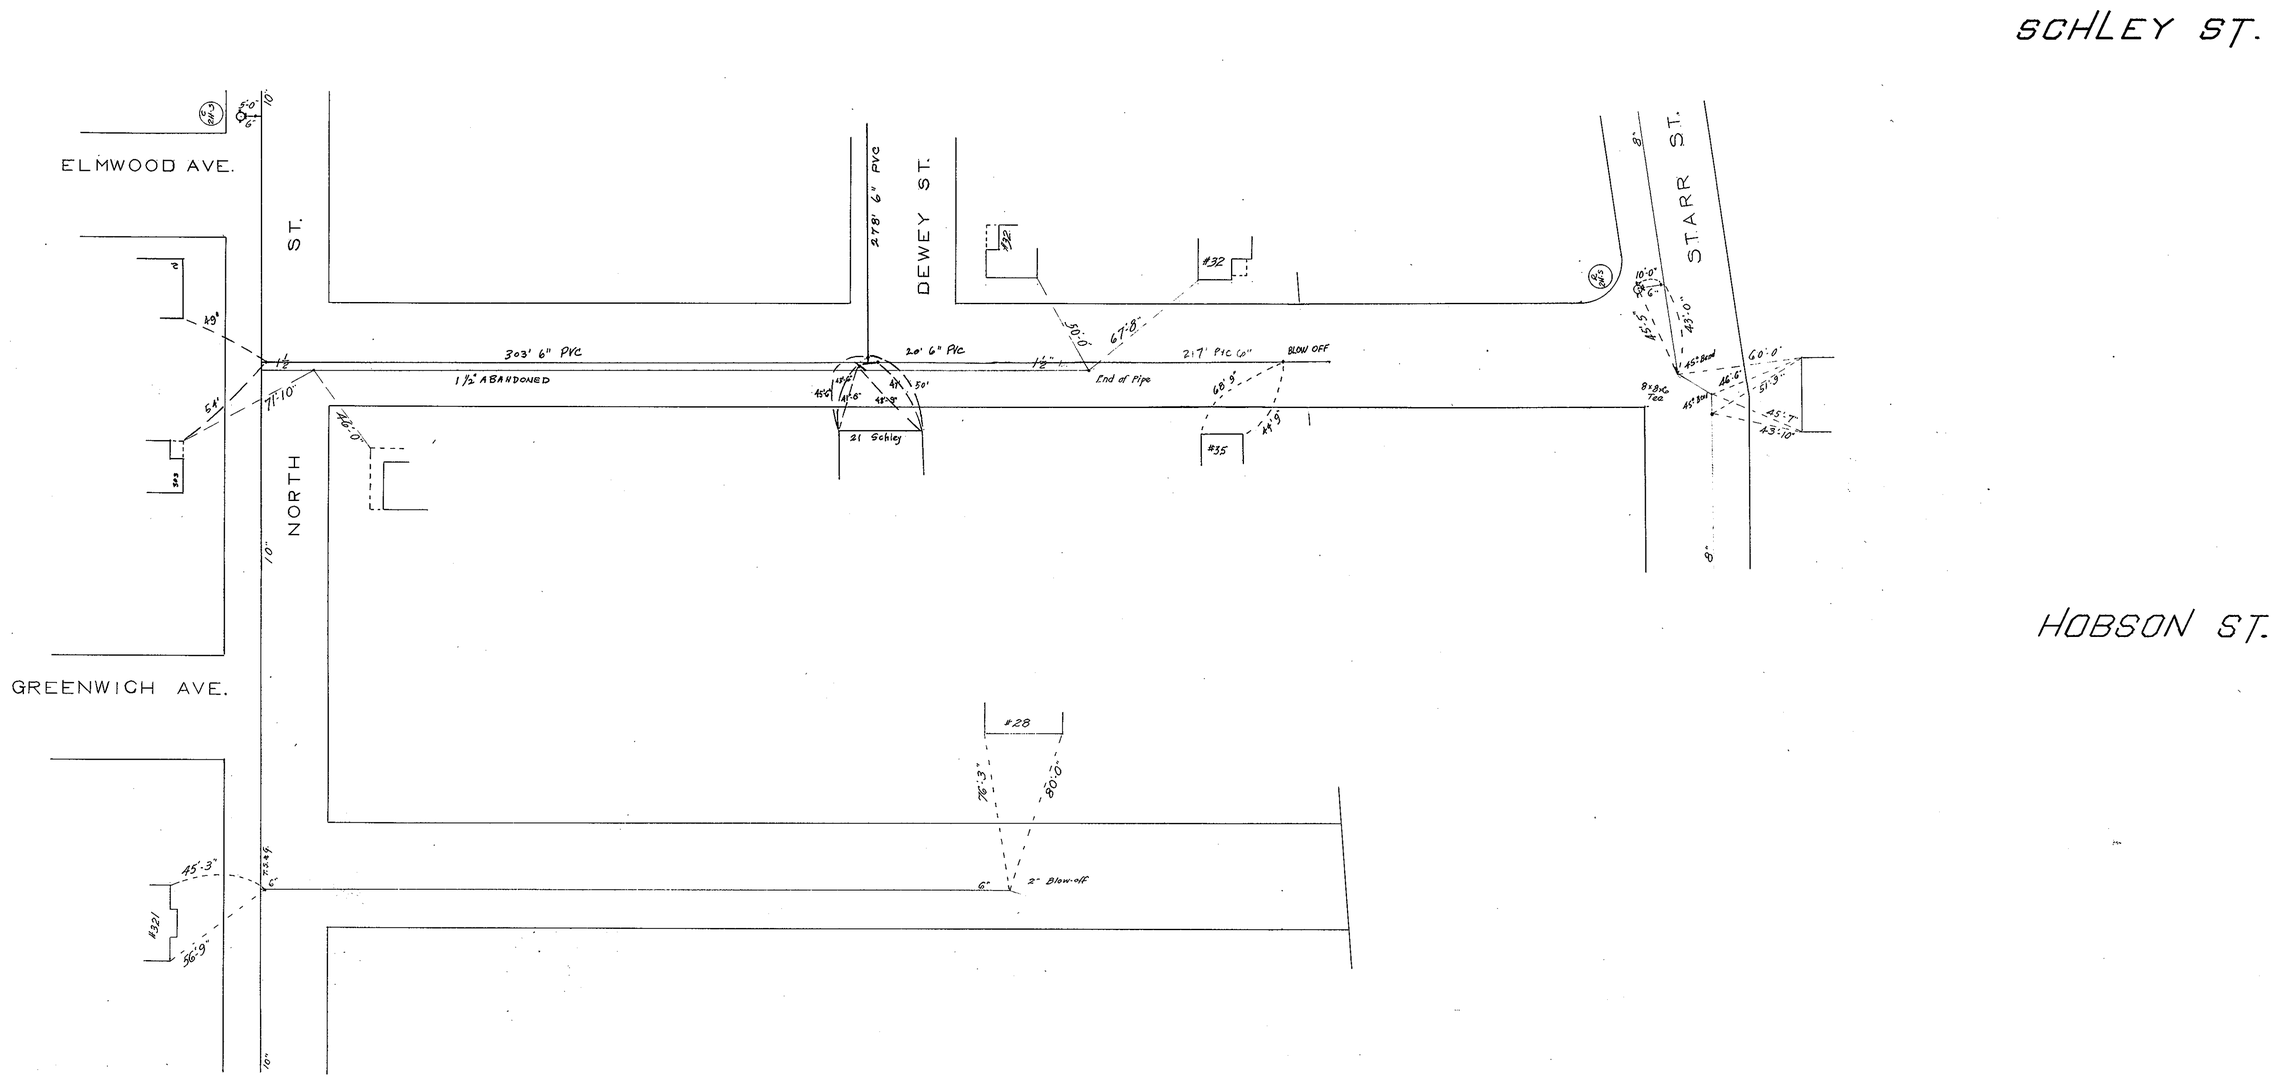
SCHLEY ST.
HOBSON ST.
ELMWOOD AVE.
GREENWICH AVE.
NORTH ST.
DEWEY ST.
STARR ST.
278' 6" PVC
303' 6" PVC
1½" ABANDONED
20' 6" PVC
217' PVC 6"
BLOW OFF
End of Pipe
21 Schley
#32
#35
#28
#32
2" Blow-off

JUL 9 1976