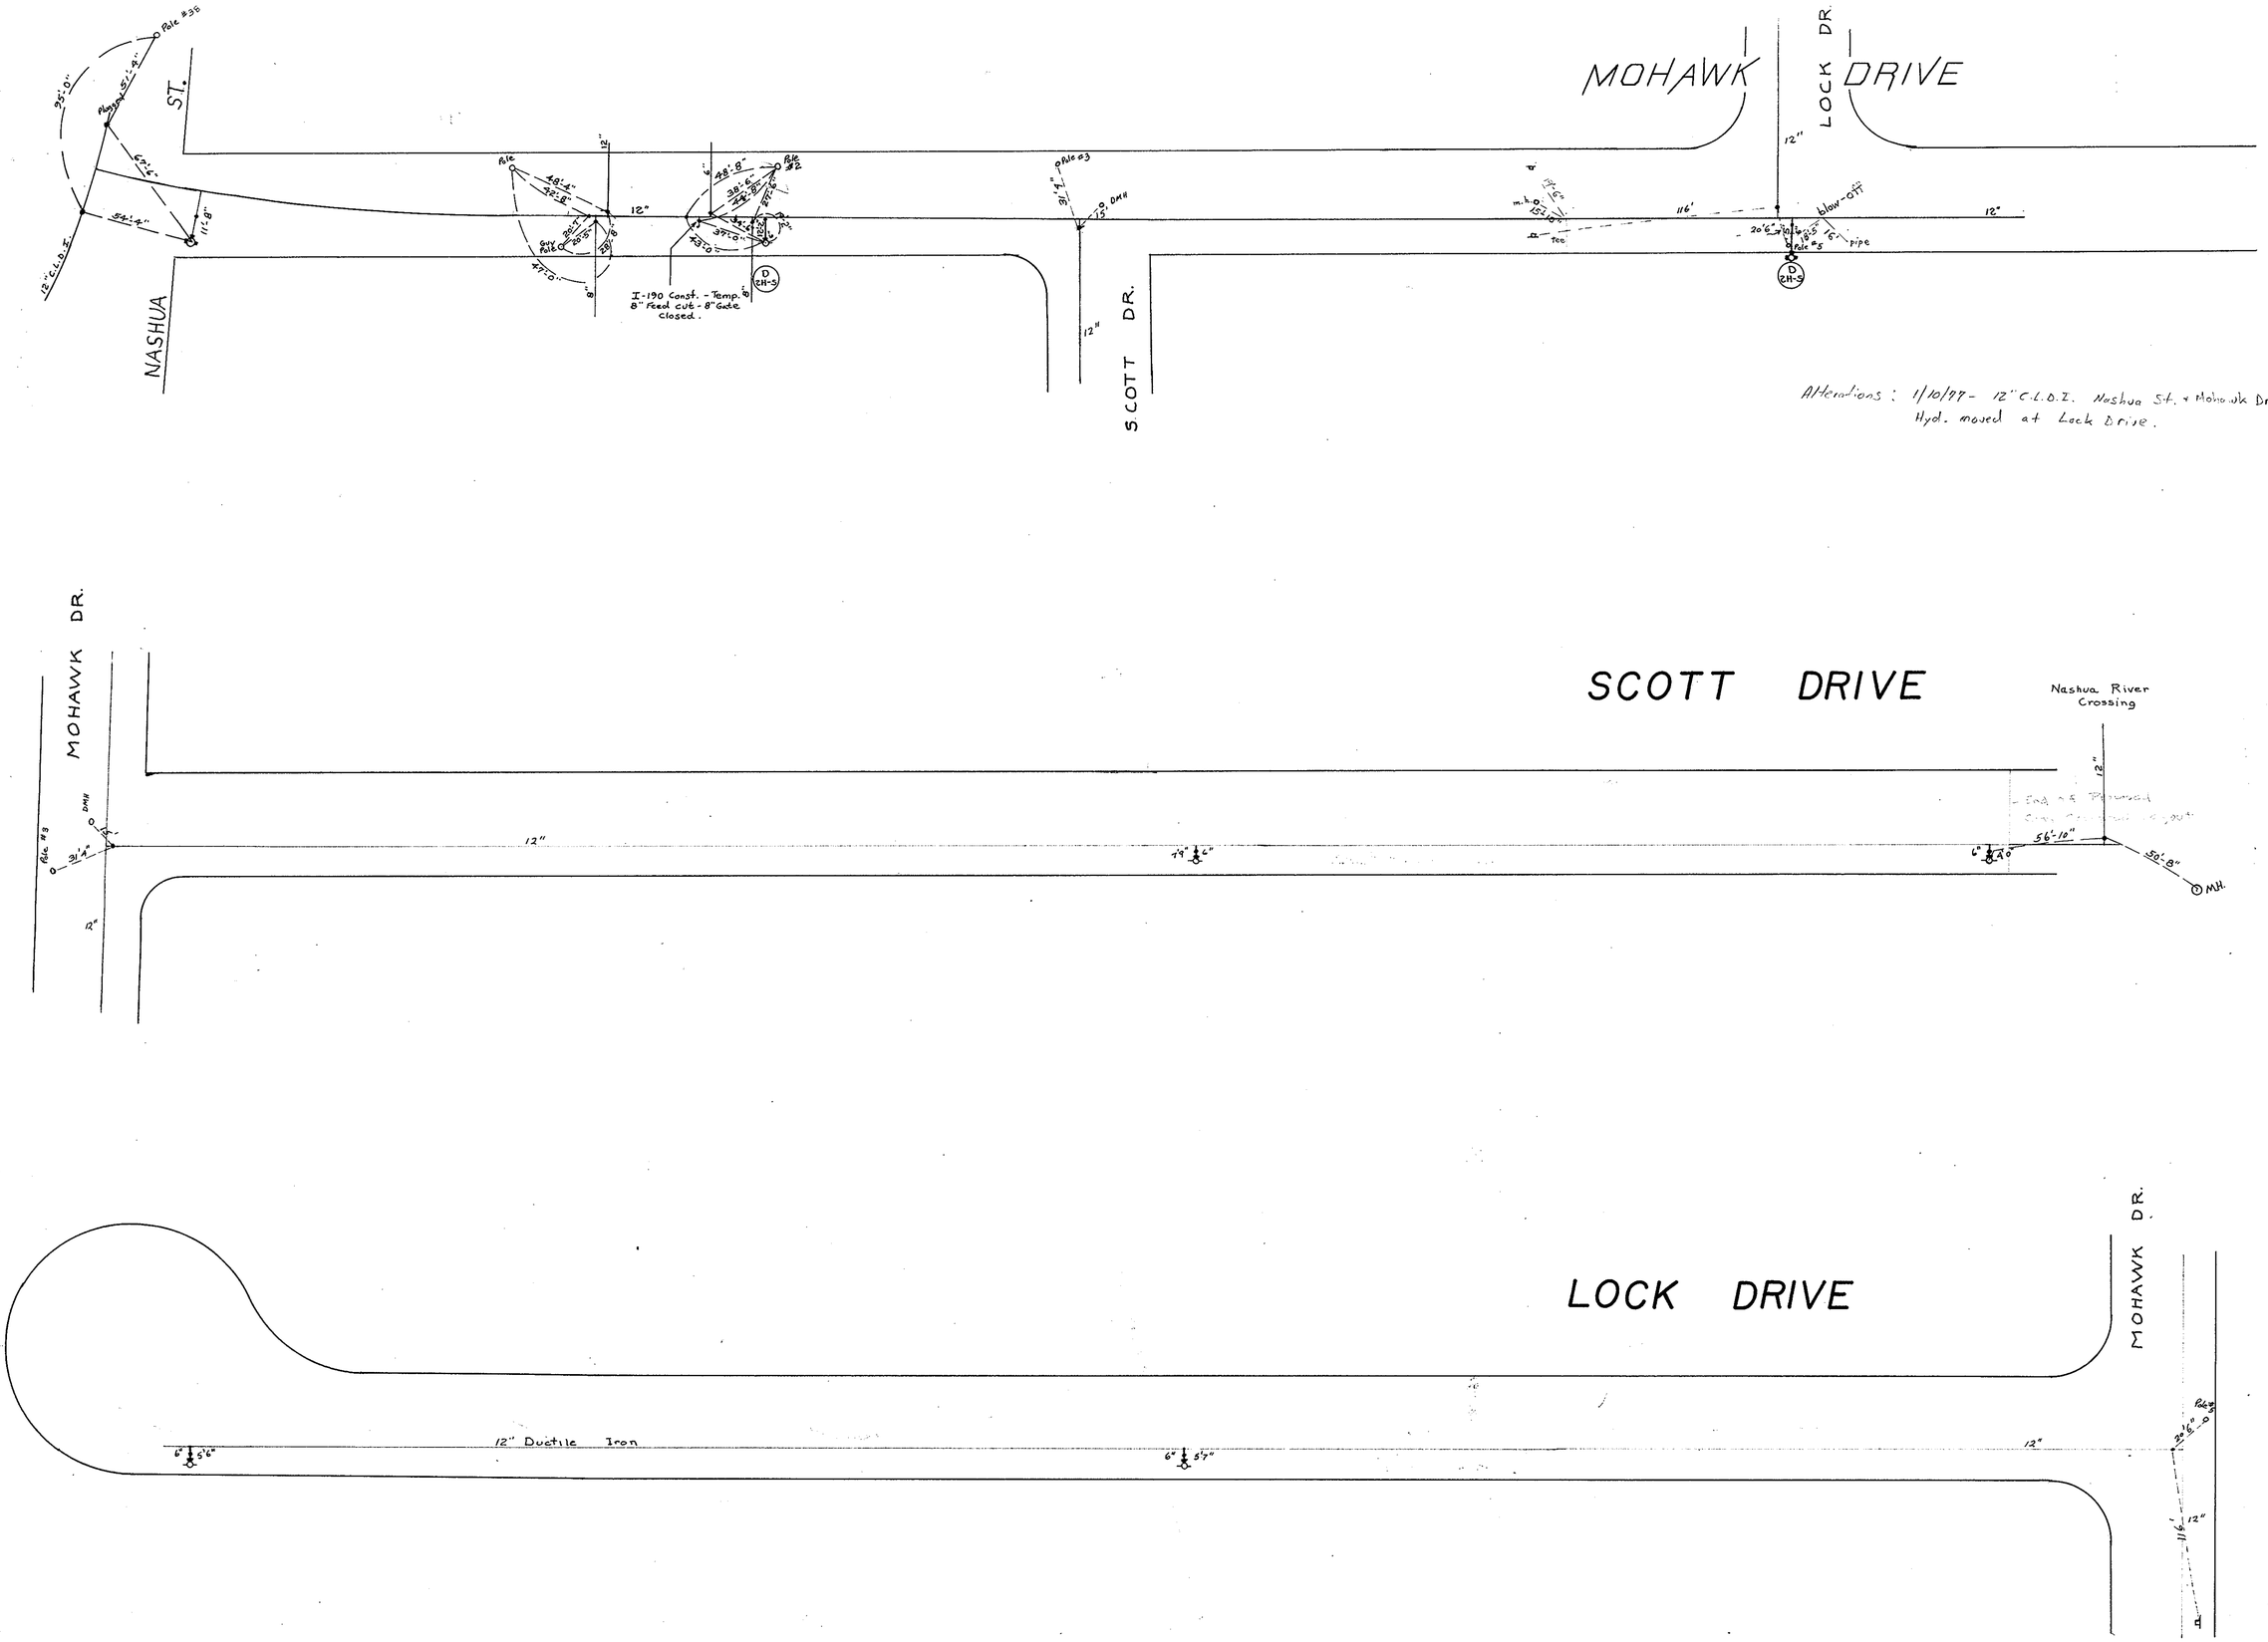
MOHAWK
LOCK DR
DRIVE
ST.
NASHUA
SCOTT DR.
I-190 Const. - Temp. 8" Feed cut - 8" Gate closed.
Alterations: 1/10/97 - 12" C.L.D.I. Nashua St. + Mohawk Dr.
Hyd. moved at Lock Drive.
MOHAWK DR.
SCOTT DRIVE
Nashua River Crossing
LOCK DRIVE
12" Ductile Iron
MOHAWK DR.