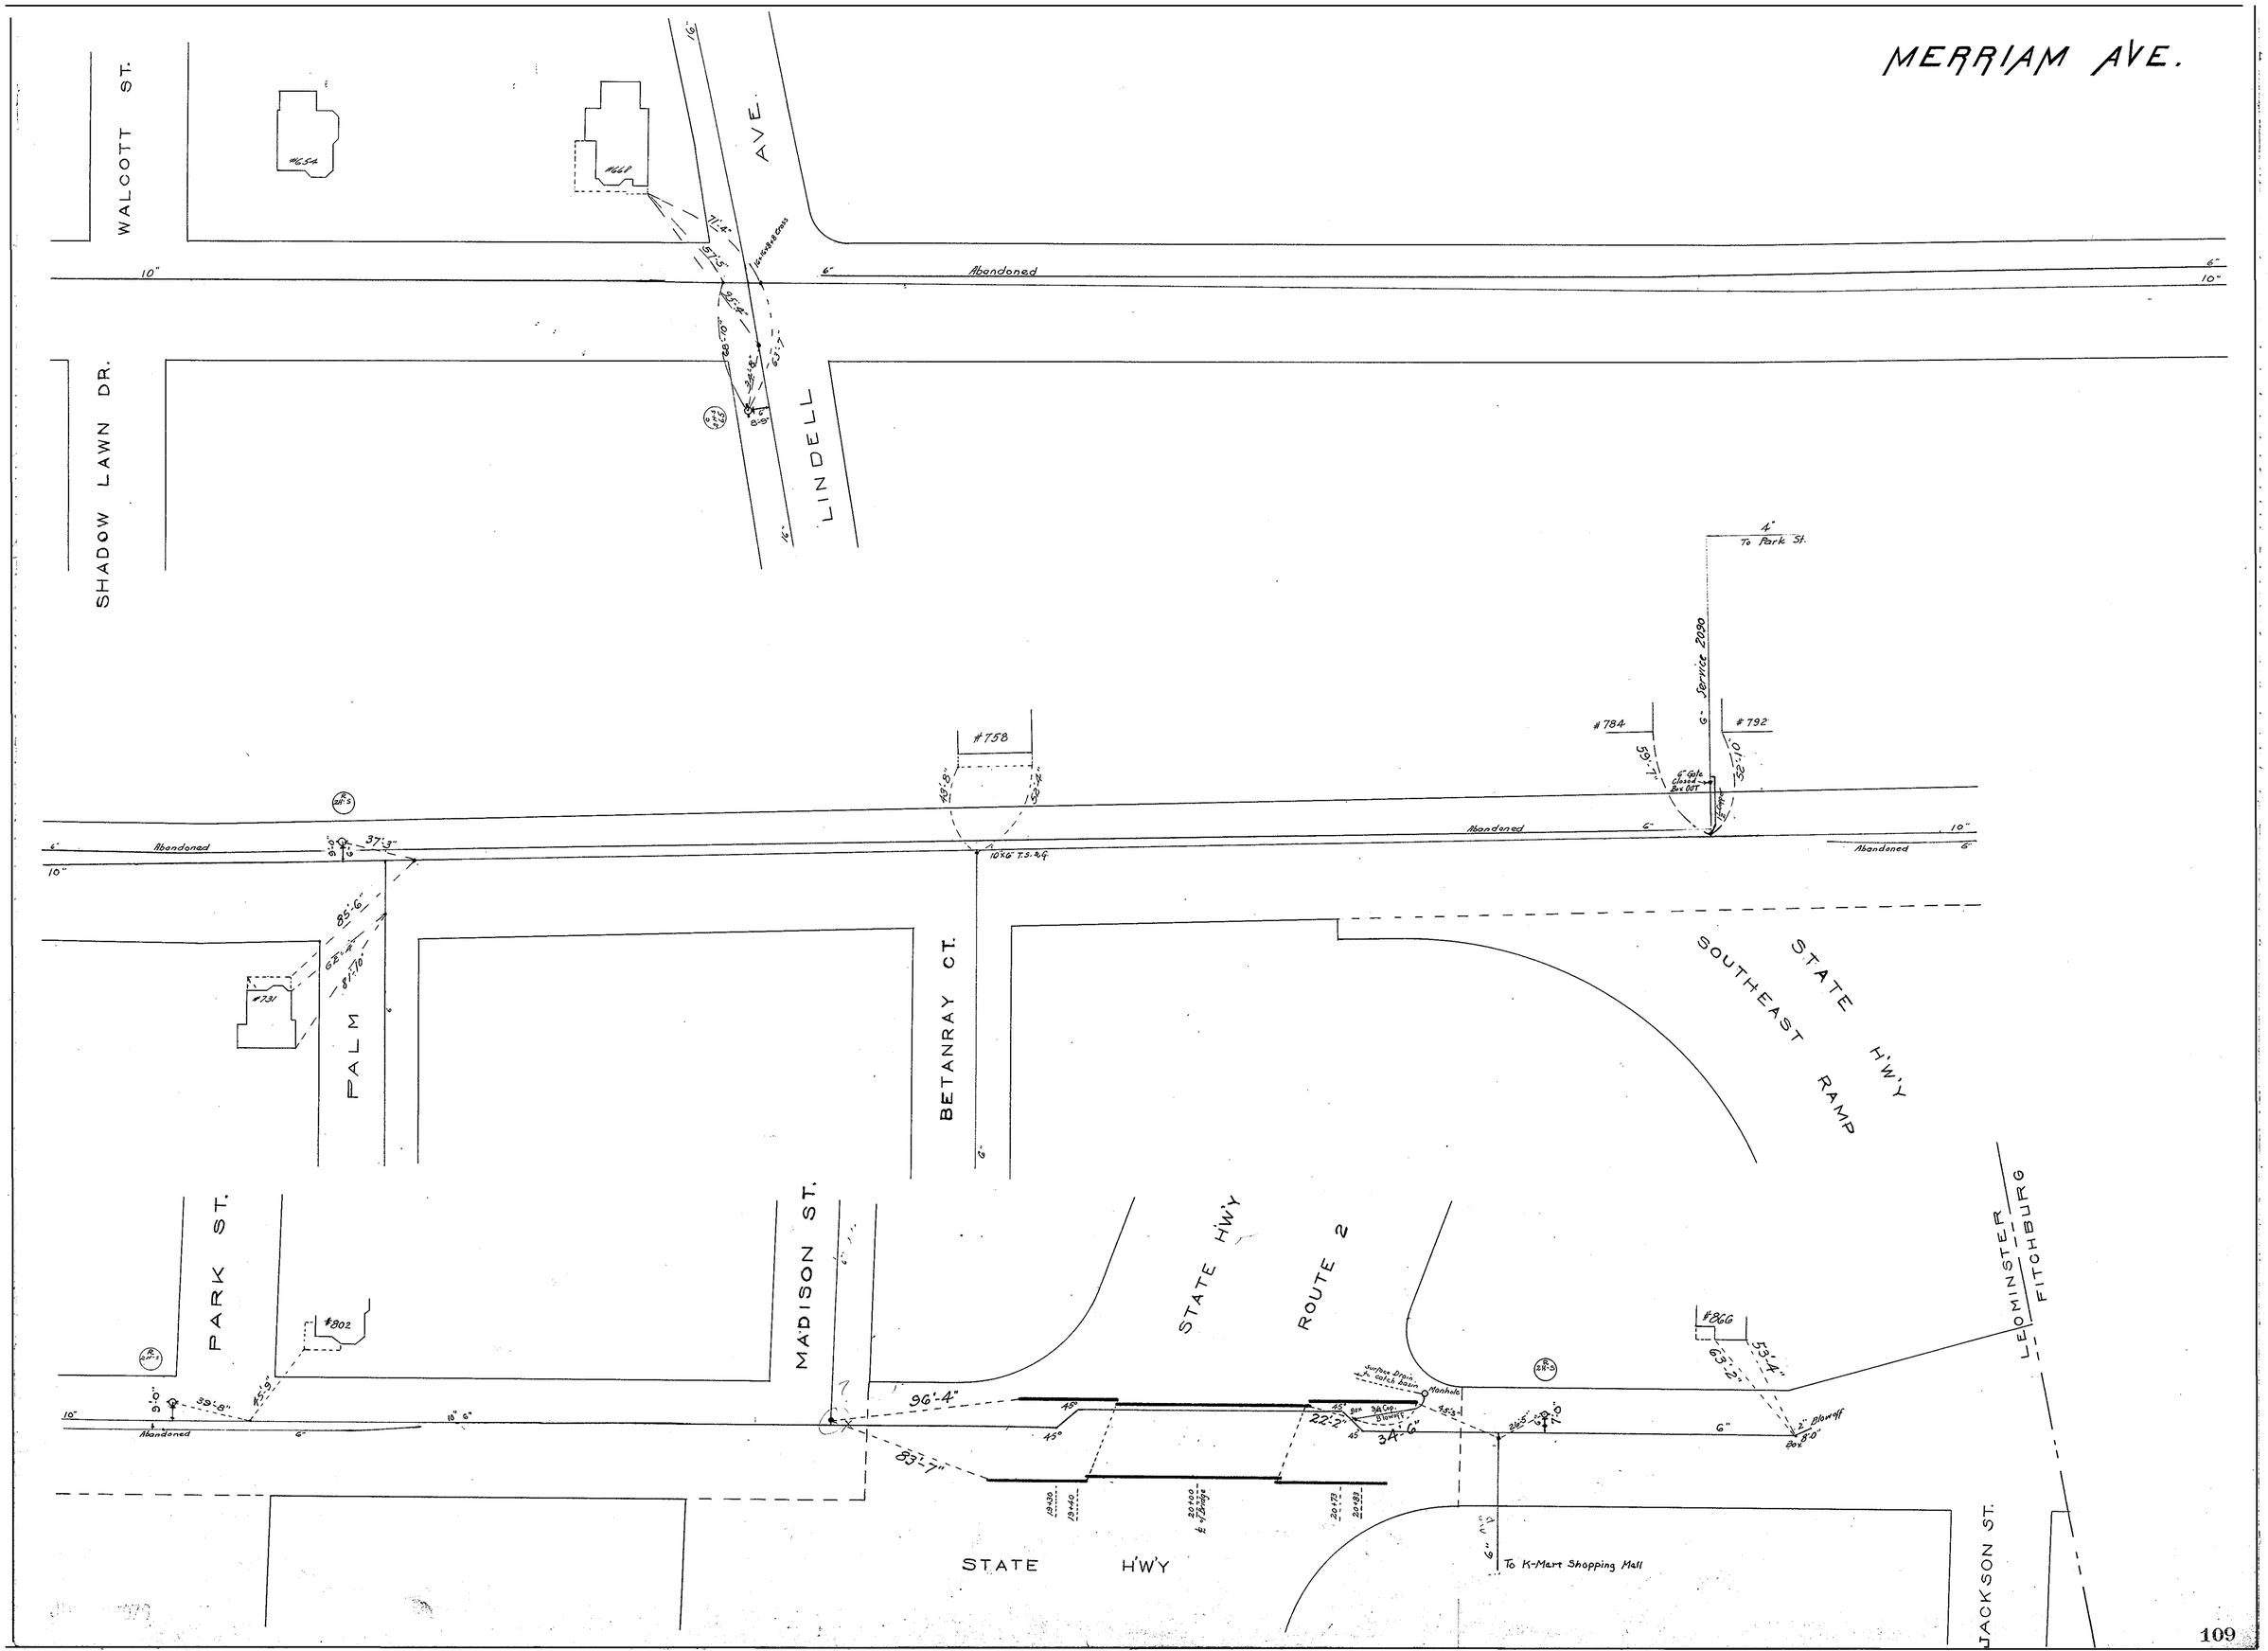
MERRIAM AVE.
WALCOTT ST.
SHADOW LAWN DR.
LINDELL AVE.
#654
#668
Abandoned
#758
#784
#792
6" Service 2090
To Park St.
PALM
#731
BETANRAY CT.
SOUTHEAST RAMP
STATE H'W'Y
PARK ST.
#802
MADISON ST.
STATE H'W'Y ROUTE 2
#866
LEOMINSTER
FITCHBURG
JACKSON ST.
STATE H'W'Y
To K-Mart Shopping Mall
Manhole
Surface Drain to catch basin
96'-4"
83'-7"
22'-2"
34'-6"
63'-2"
53'-4"
2" Blowoff