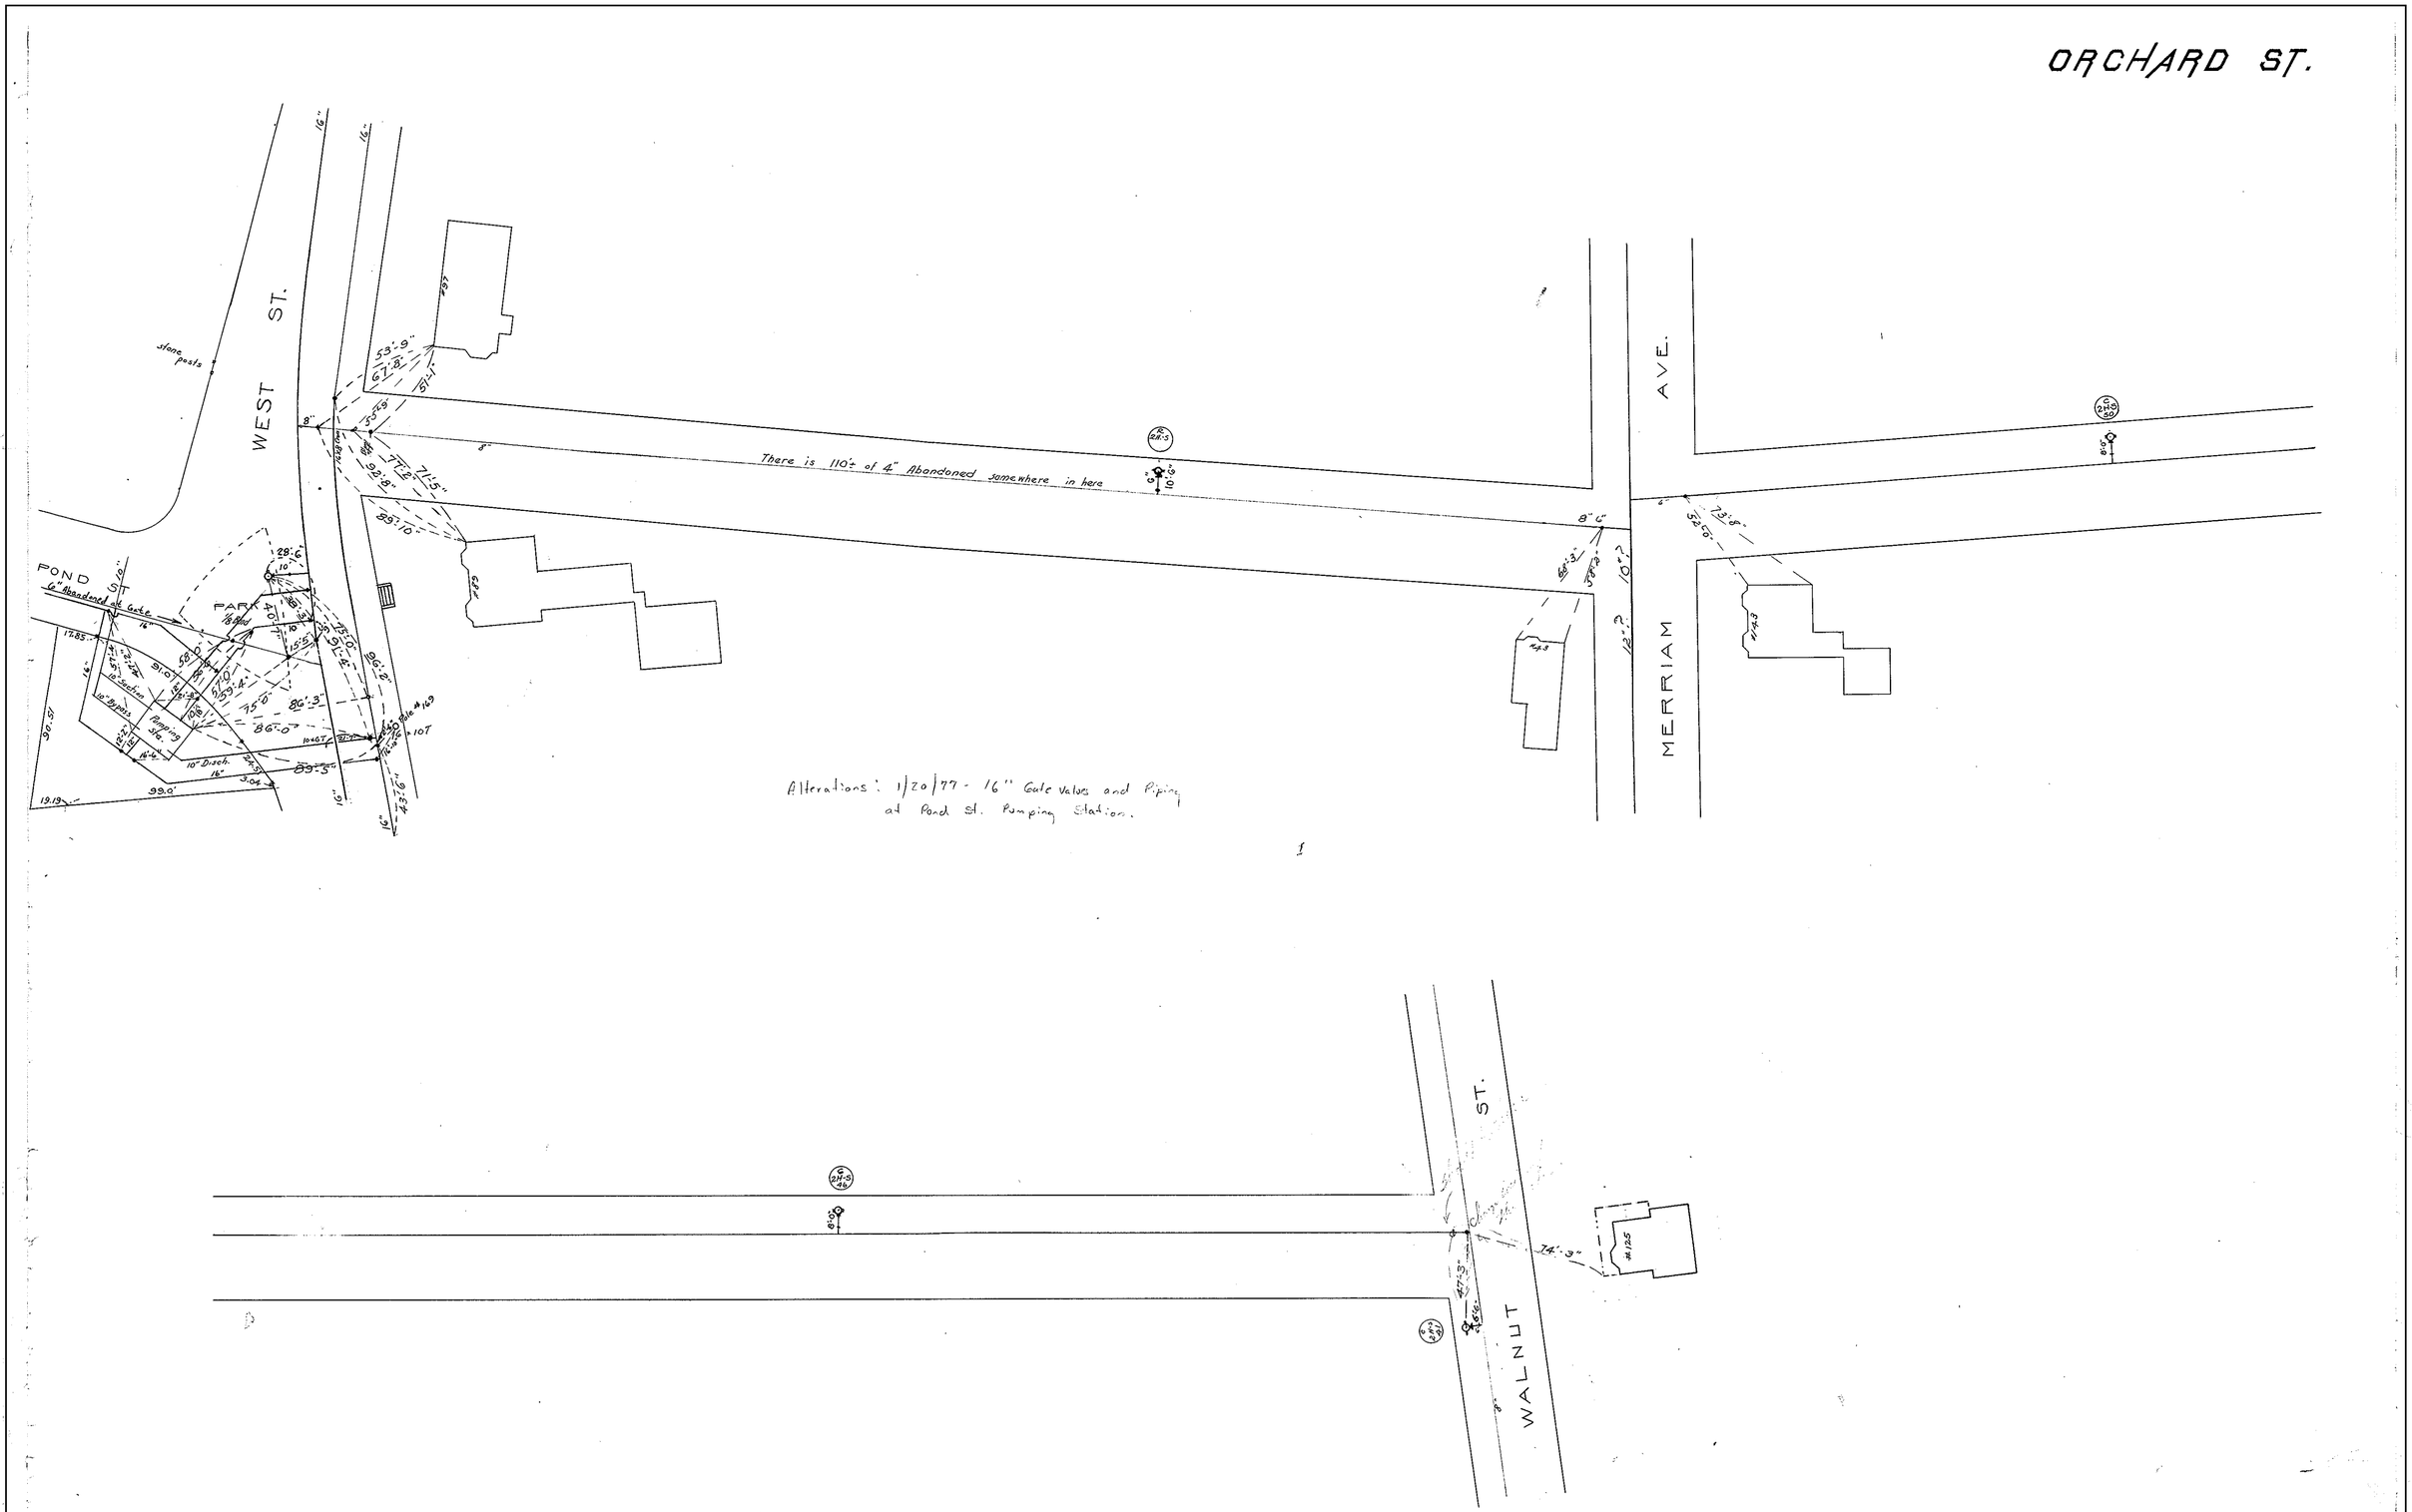
ORCHARD ST.
WEST ST.
POND ST.
MERRIAM AVE.
WALNUT ST.
There is 110± of 4" Abandoned somewhere in here
6" Abandoned at Gate
Stone posts
PARK
Pumping Sta.
10" Disch.
Alterations: 1/20/77 - 16" Gate Valves and Piping at Pond St. Pumping Station.