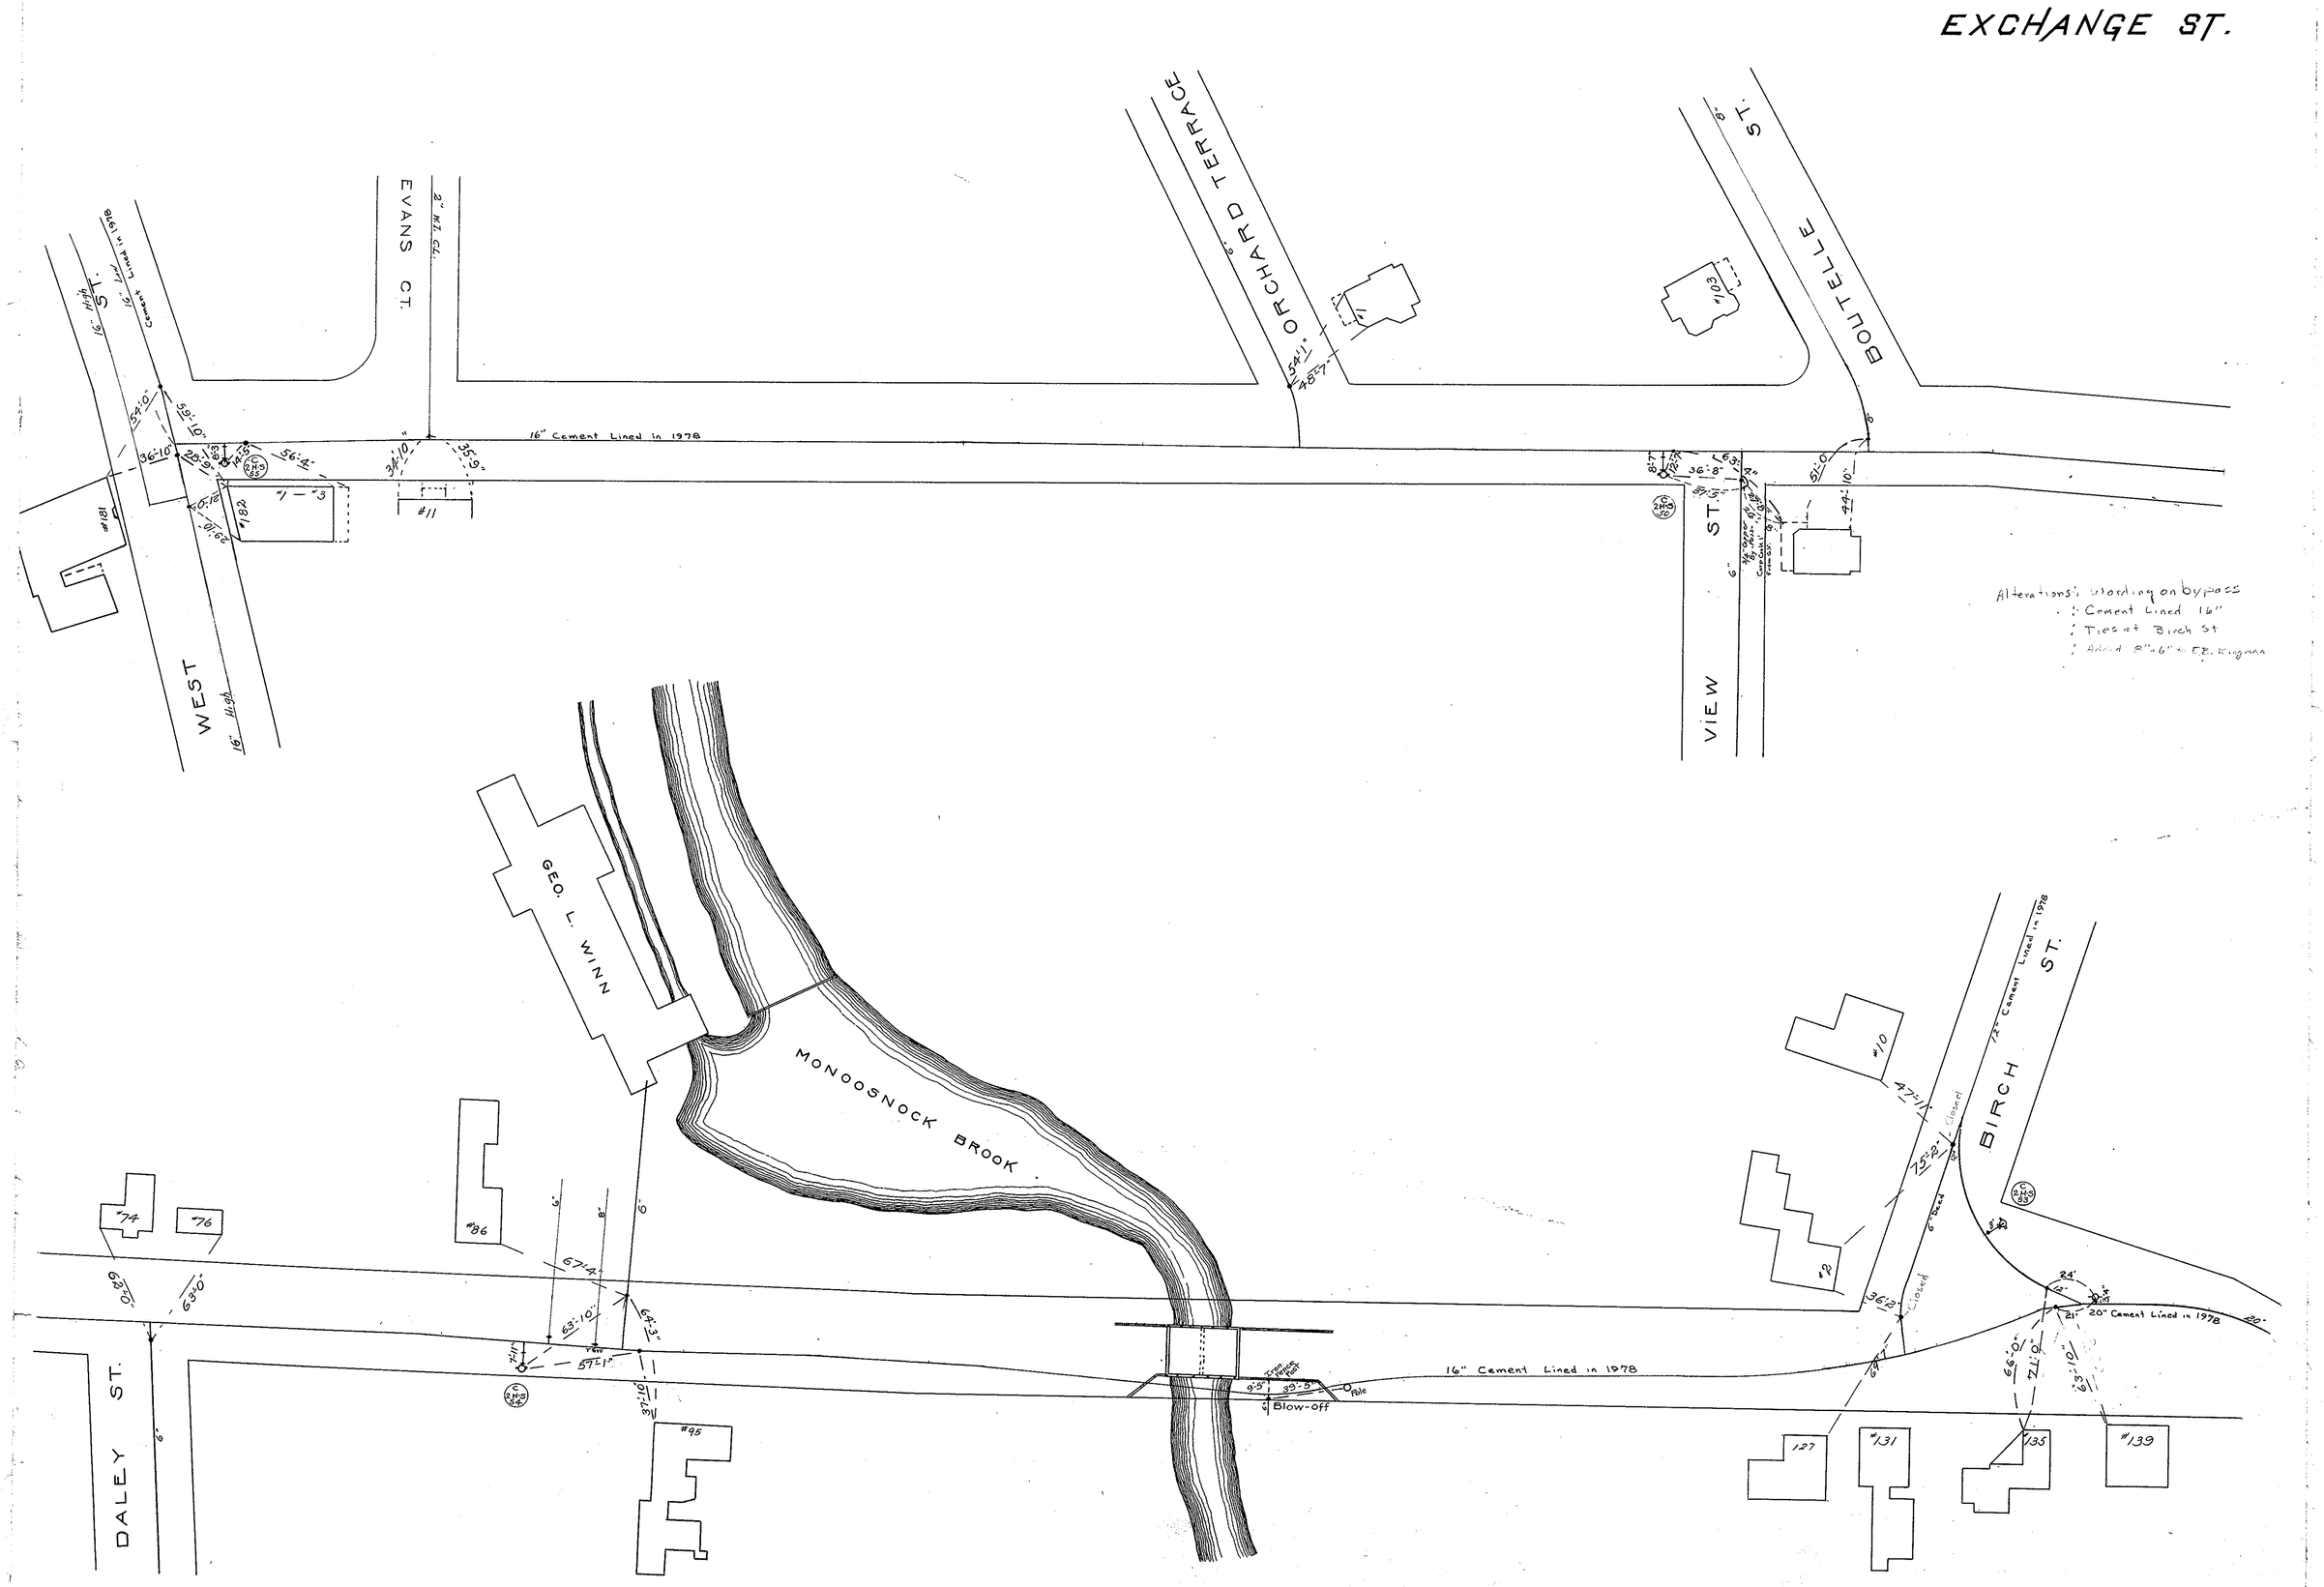
EXCHANGE ST.
EVANS CT.
ORCHARD TERRACE
BOUTELLE ST.
WEST ST.
VIEW ST.
GEO. L. WINN
MONOOSNOCK BROOK
BIRCH ST.
DALEY ST.
16" Cement Lined in 1978
20" Cement Lined in 1978
Blow-off
Alterations: Wording on bypass
Cement Lined 16"
Ties at Birch St
Added 8"x6" to E.B. Kingman

JUL 9 1976