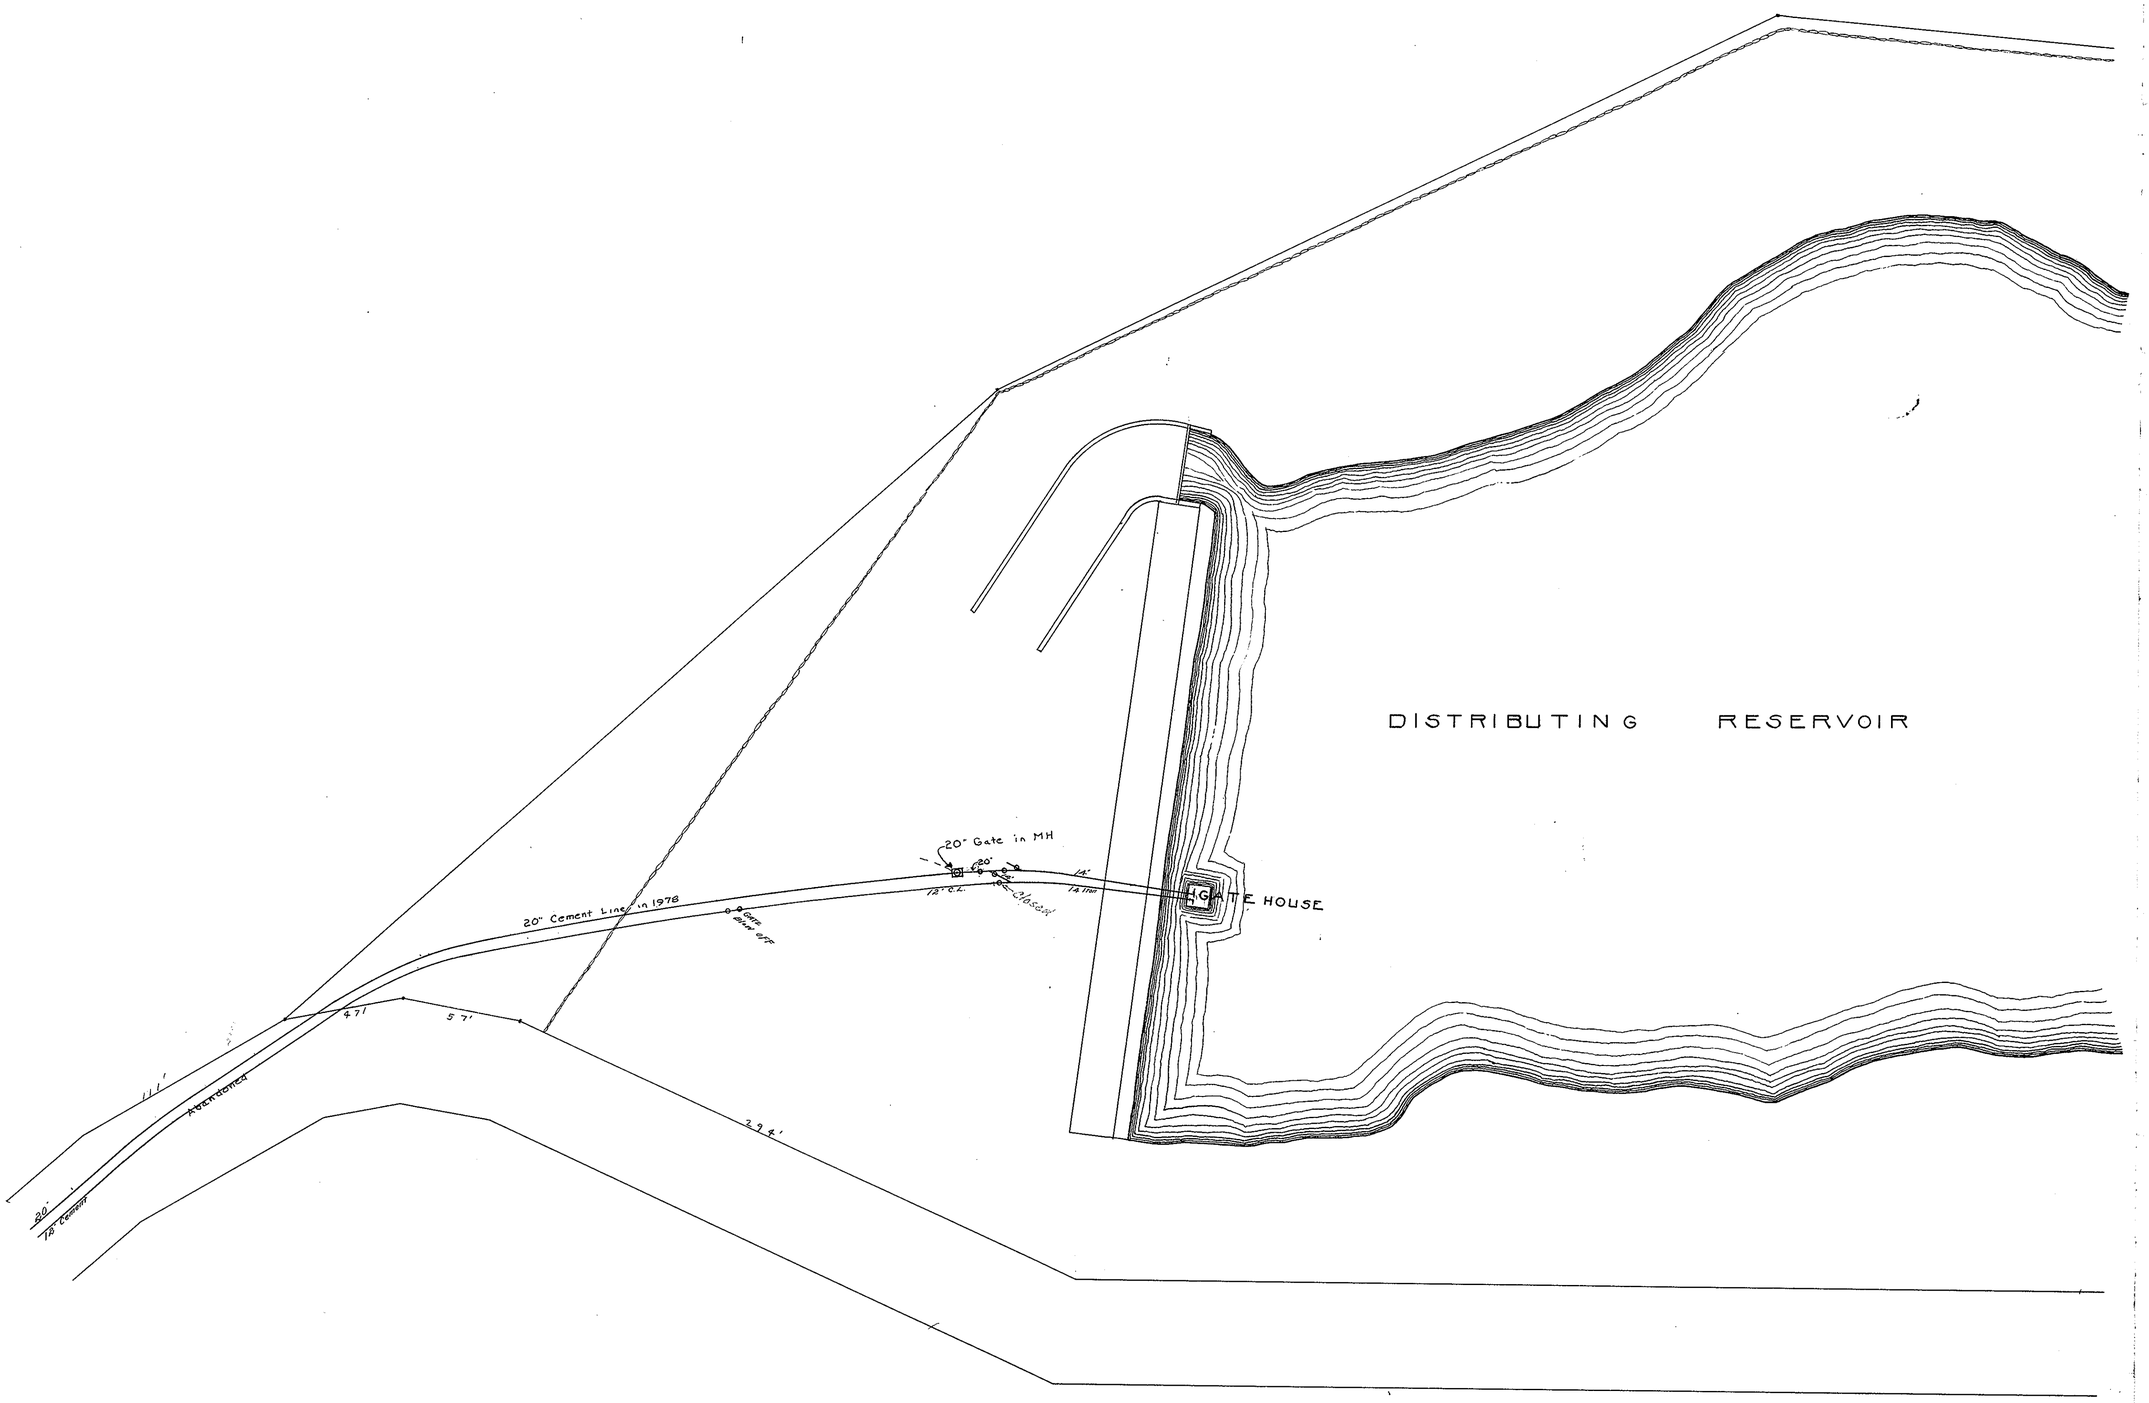

12/78 - added 20" insertion Gate
- Cement Lined

JUL 9 1976