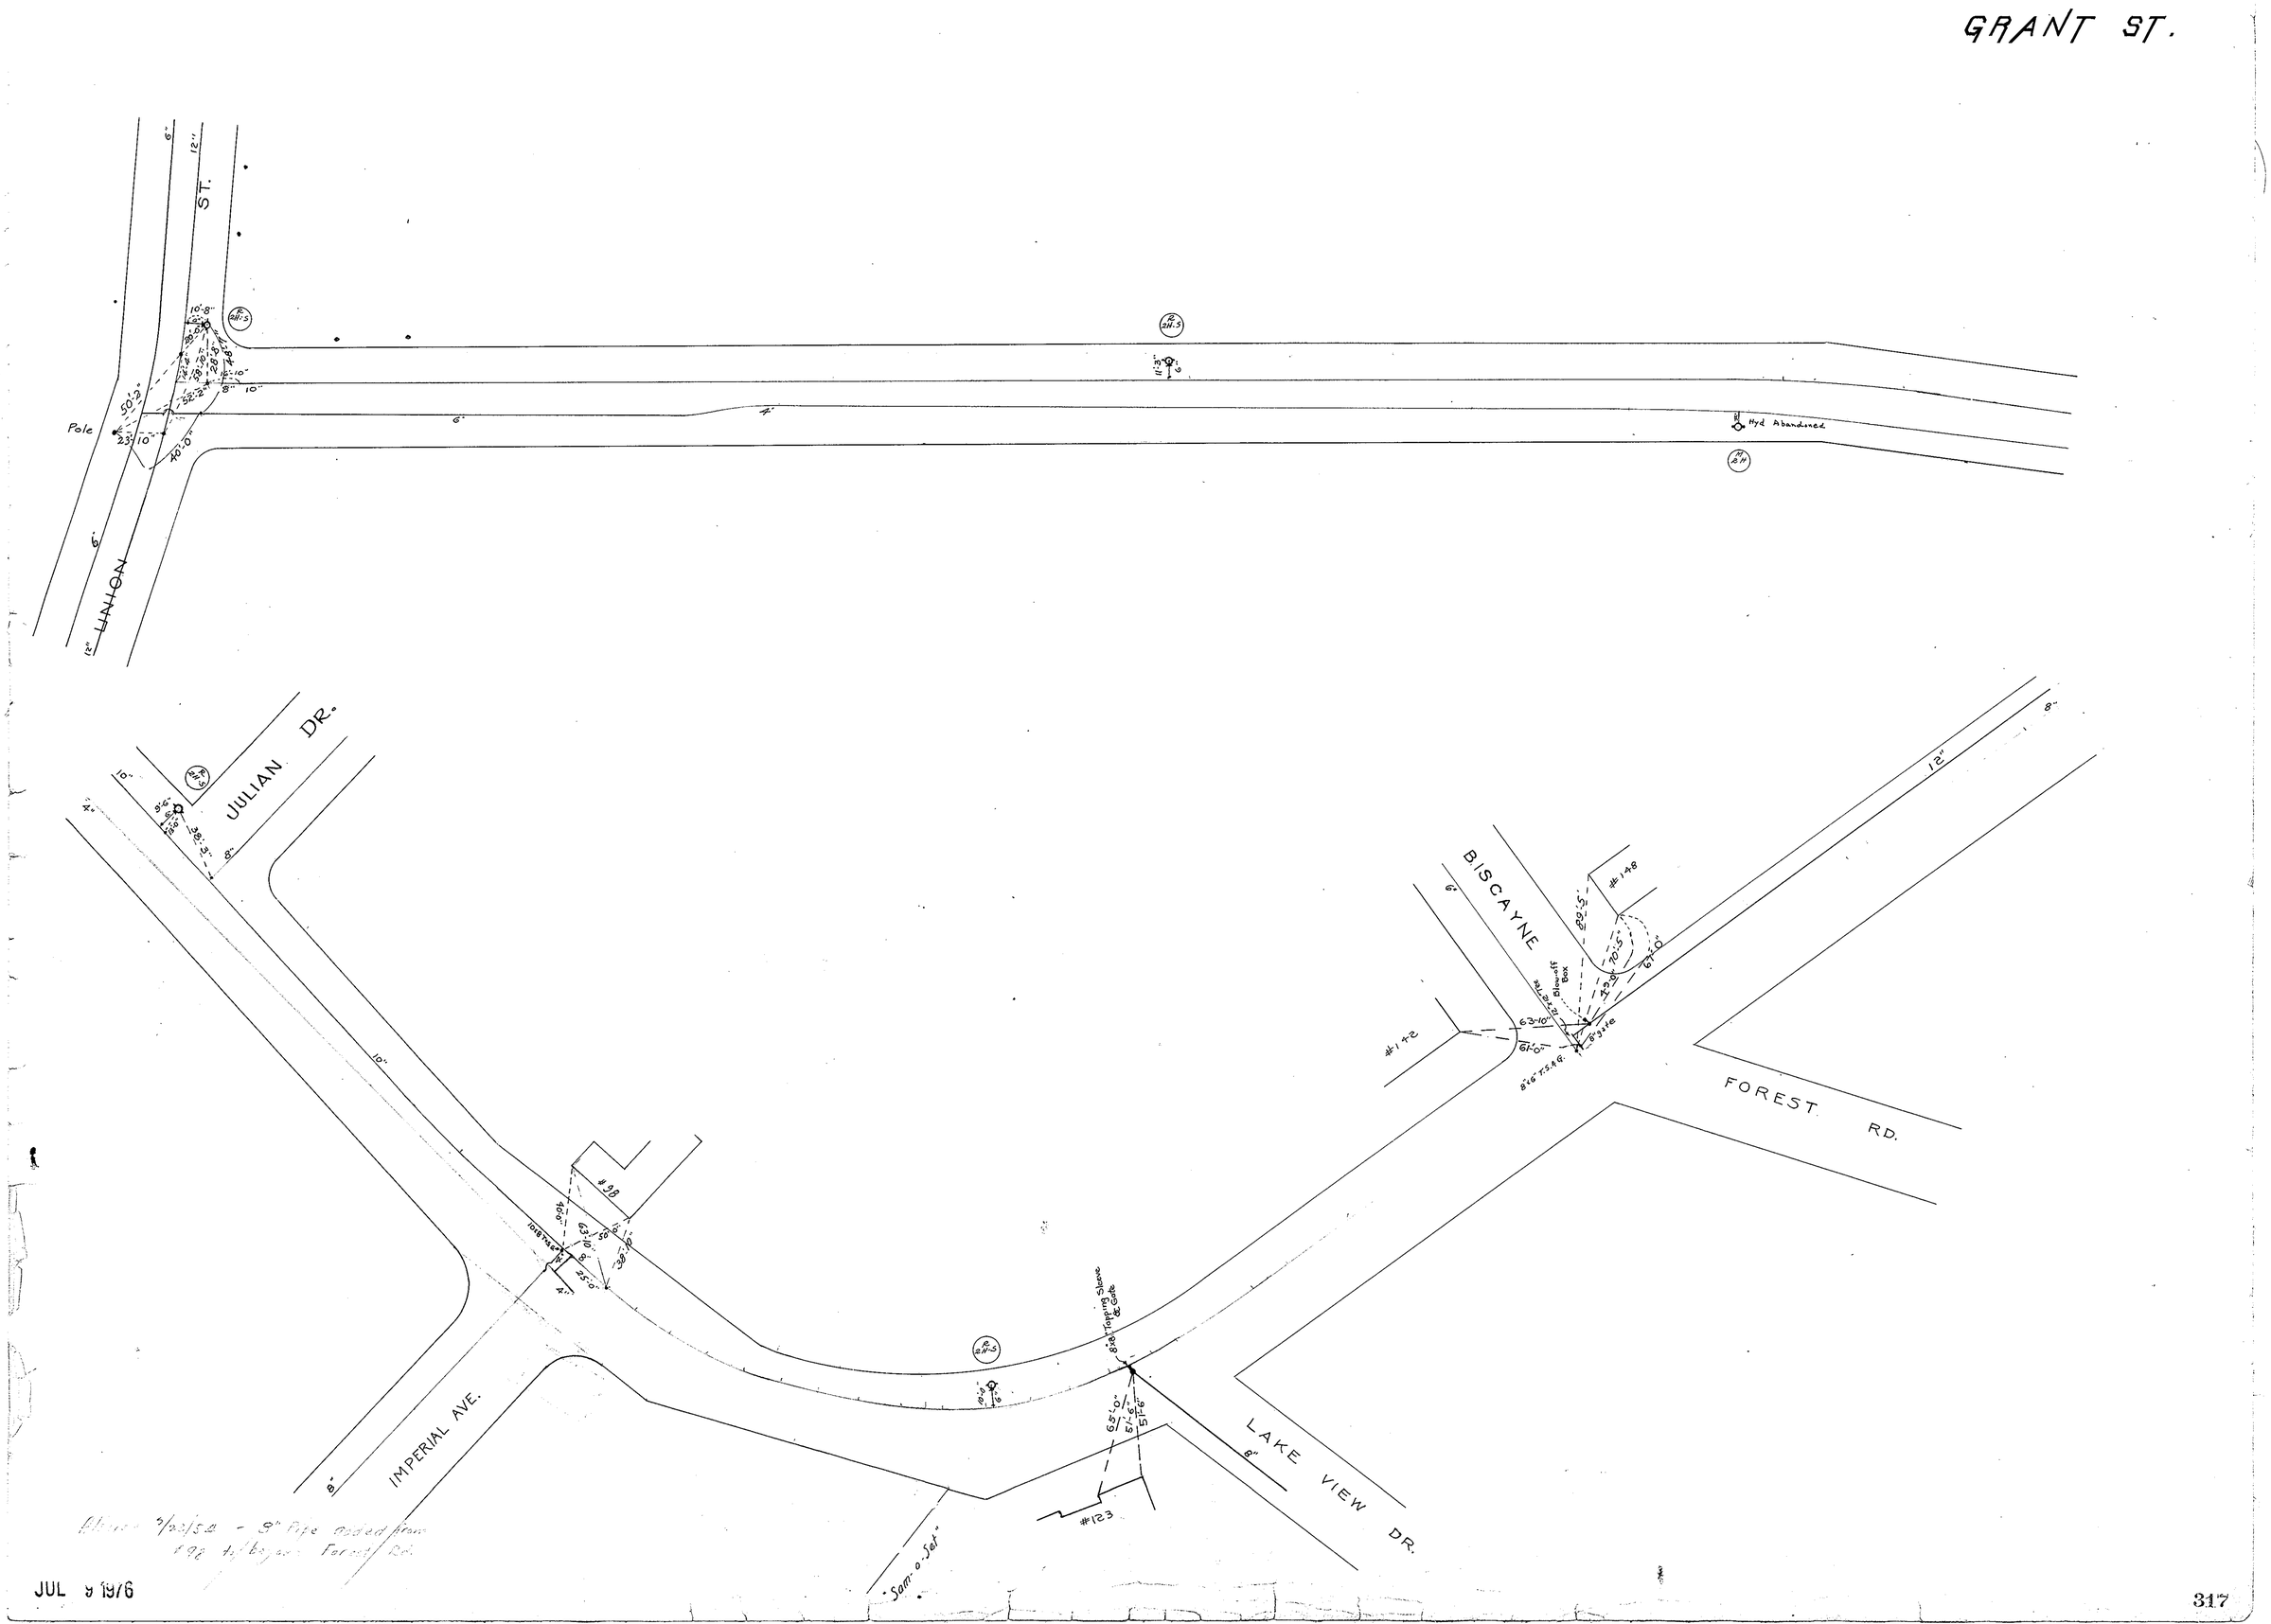
GRANT ST.
UNION ST.
Pole
Hyd Abandoned
JULIAN DR.
BISCAYNE
FOREST RD.
IMPERIAL AVE.
LAKE VIEW DR.
Blow-off Box
Topping Sleeve & Gate
#148
#142
#98
#123
Sam-o-Set

JUL 9 1976