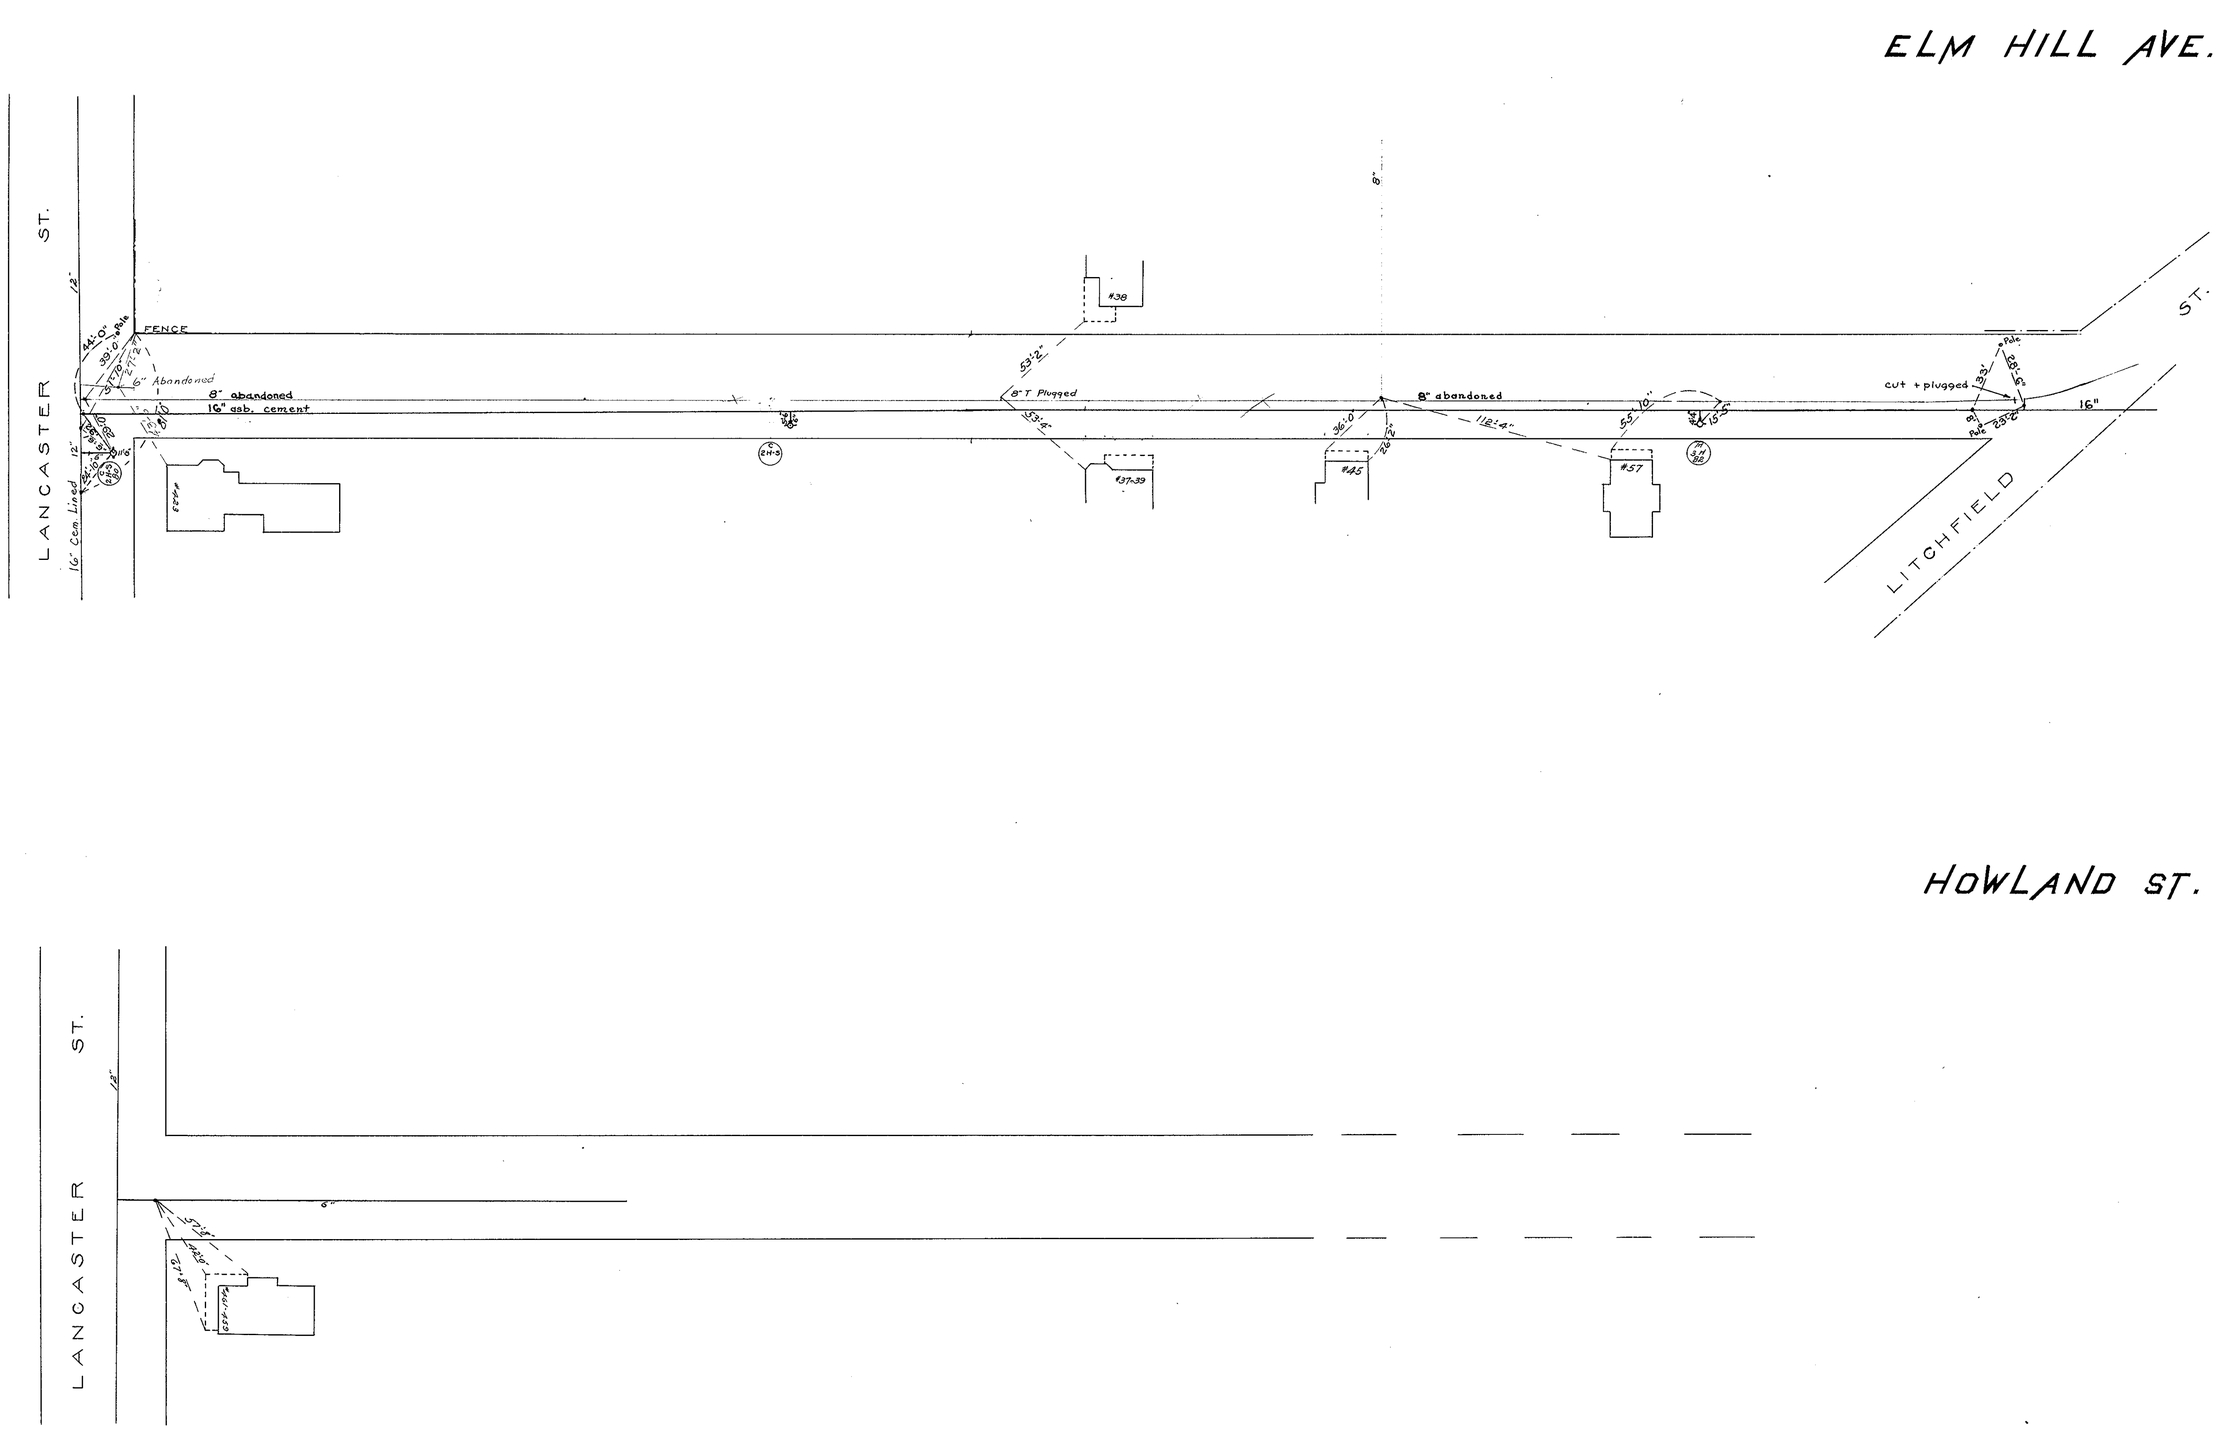
ELM HILL AVE.
LANCASTER ST.
LITCHFIELD ST.
FENCE
8" abandoned
16" asb. cement
6" Abandoned
8" T Plugged
8" abandoned
cut + plugged
16"
16" Conc. Lined
#38
#37-39
#45
#57
HOWLAND ST.
LANCASTER ST.

JUL 9 1976