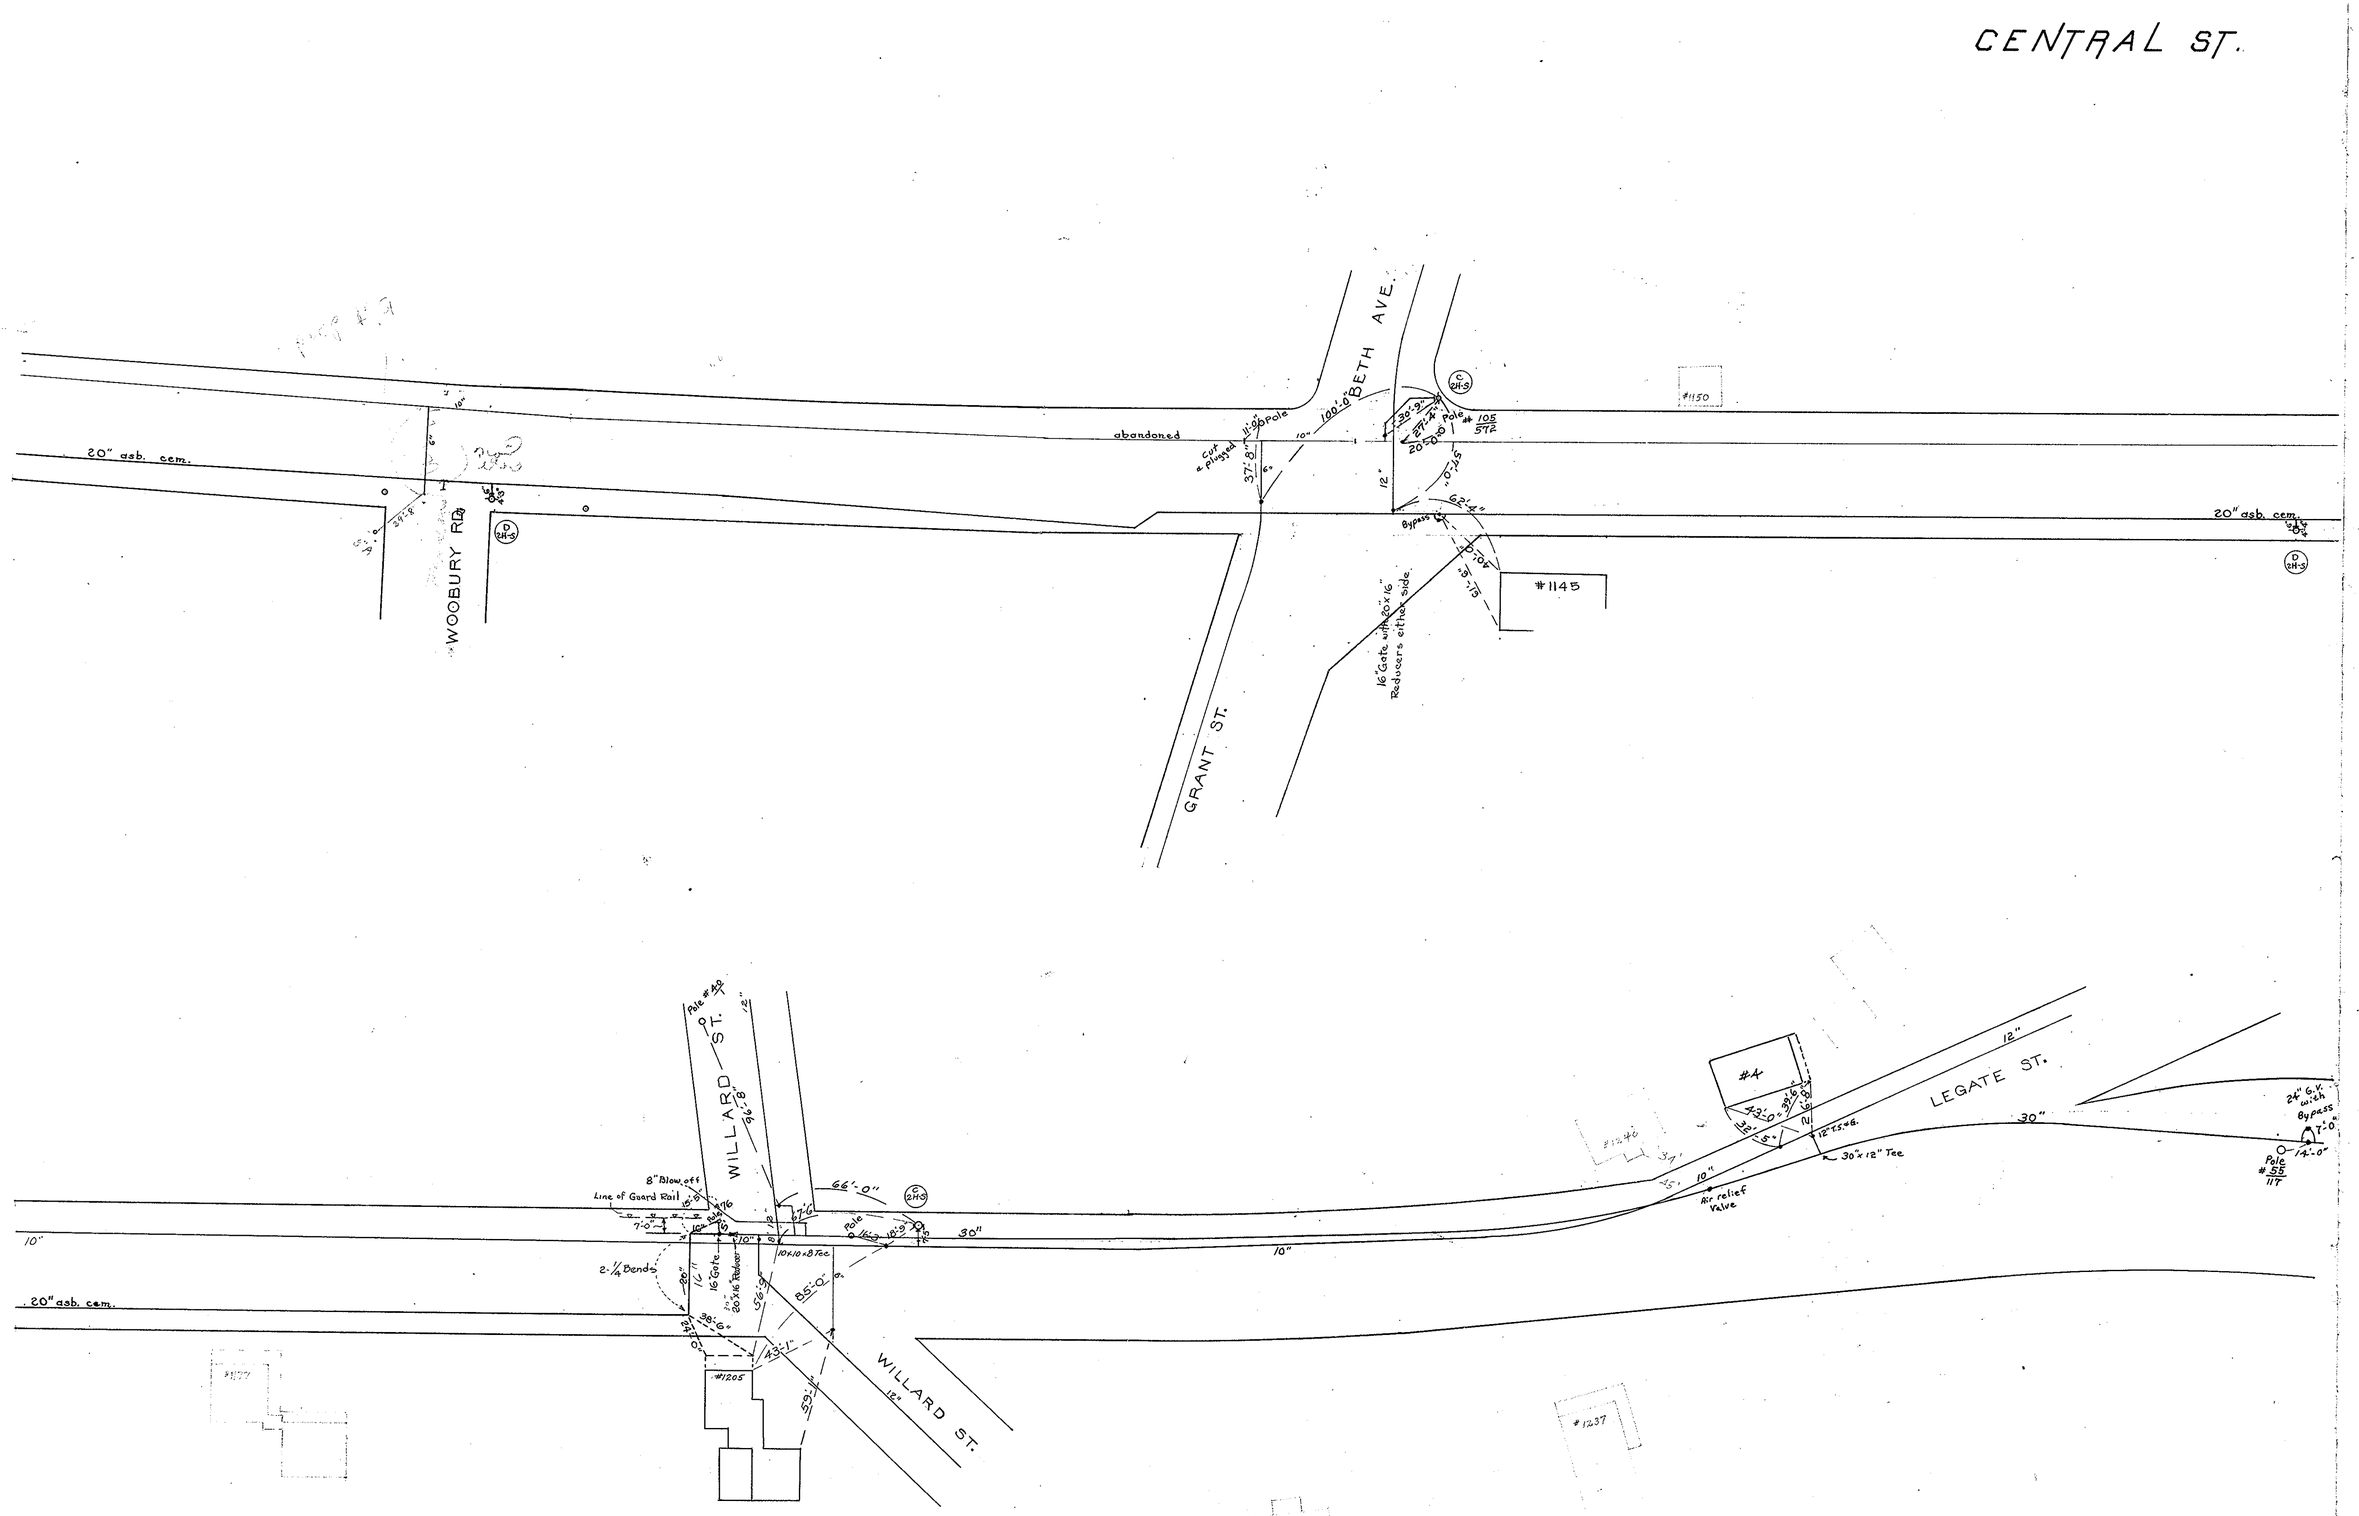
CENTRAL ST.
BETH AVE.
WOOBURY RD.
GRANT ST.
WILLARD ST.
LEGATE ST.
20" asb. cem.
abandoned
#1145
#1150
#1205
#4
Line of Guard Rail
8" Blow off
2-1/4 Bends
16" Gate
20"x16" Reducer
10x10x8 Tee
30"x12" Tee
Air relief Valve
24" G.V. with Bypass
Pole #55/117
Pole #40
Pole #105/572
Bypass
16" Gate with 20"x16" Reducers either side.
#1237
#1227
#1177

JUL 9 1976