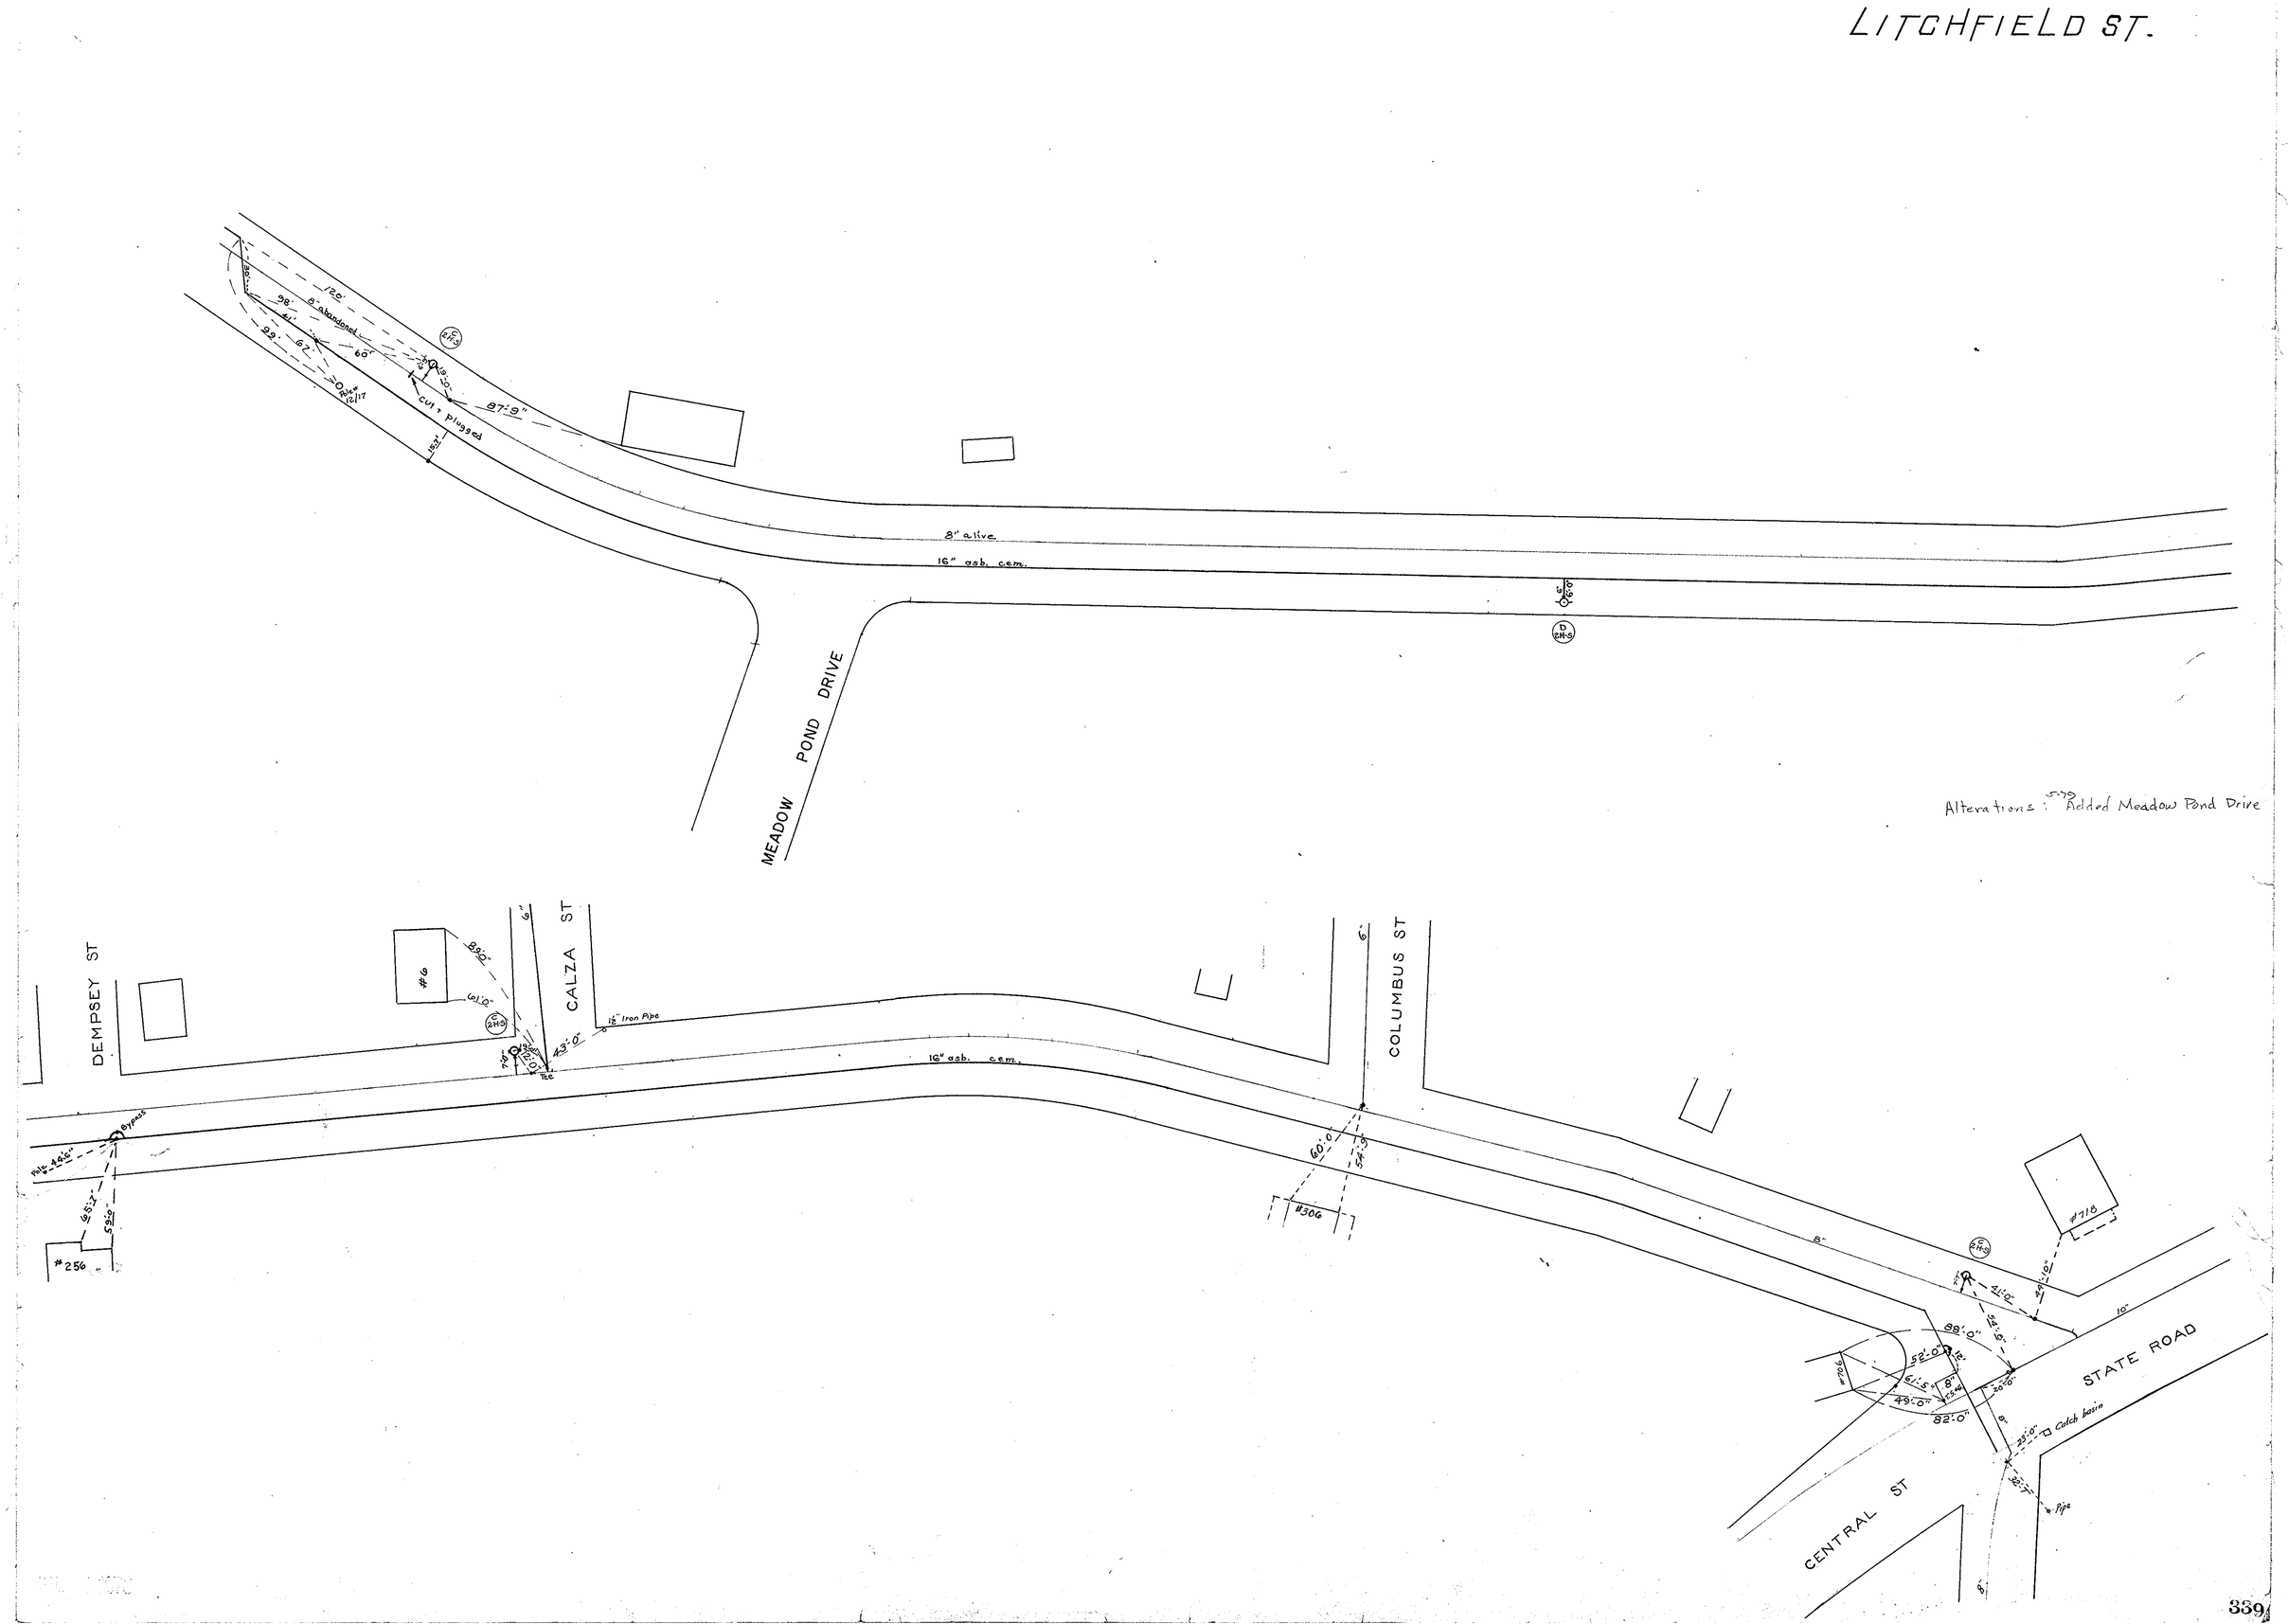
LITCHFIELD ST.
Alterations: 5-79 Added Meadow Pond Drive
MEADOW POND DRIVE
8" alive.
16" asb. cem.
87'-9"
8" abandoned
Cut + Plugged
DEMPSEY ST
CALZA ST
COLUMBUS ST
CENTRAL ST
STATE ROAD
#6
#256
#306
#718
1½" Iron Pipe
Bypass
Pole 44'-6"
Catch basin
Pipe