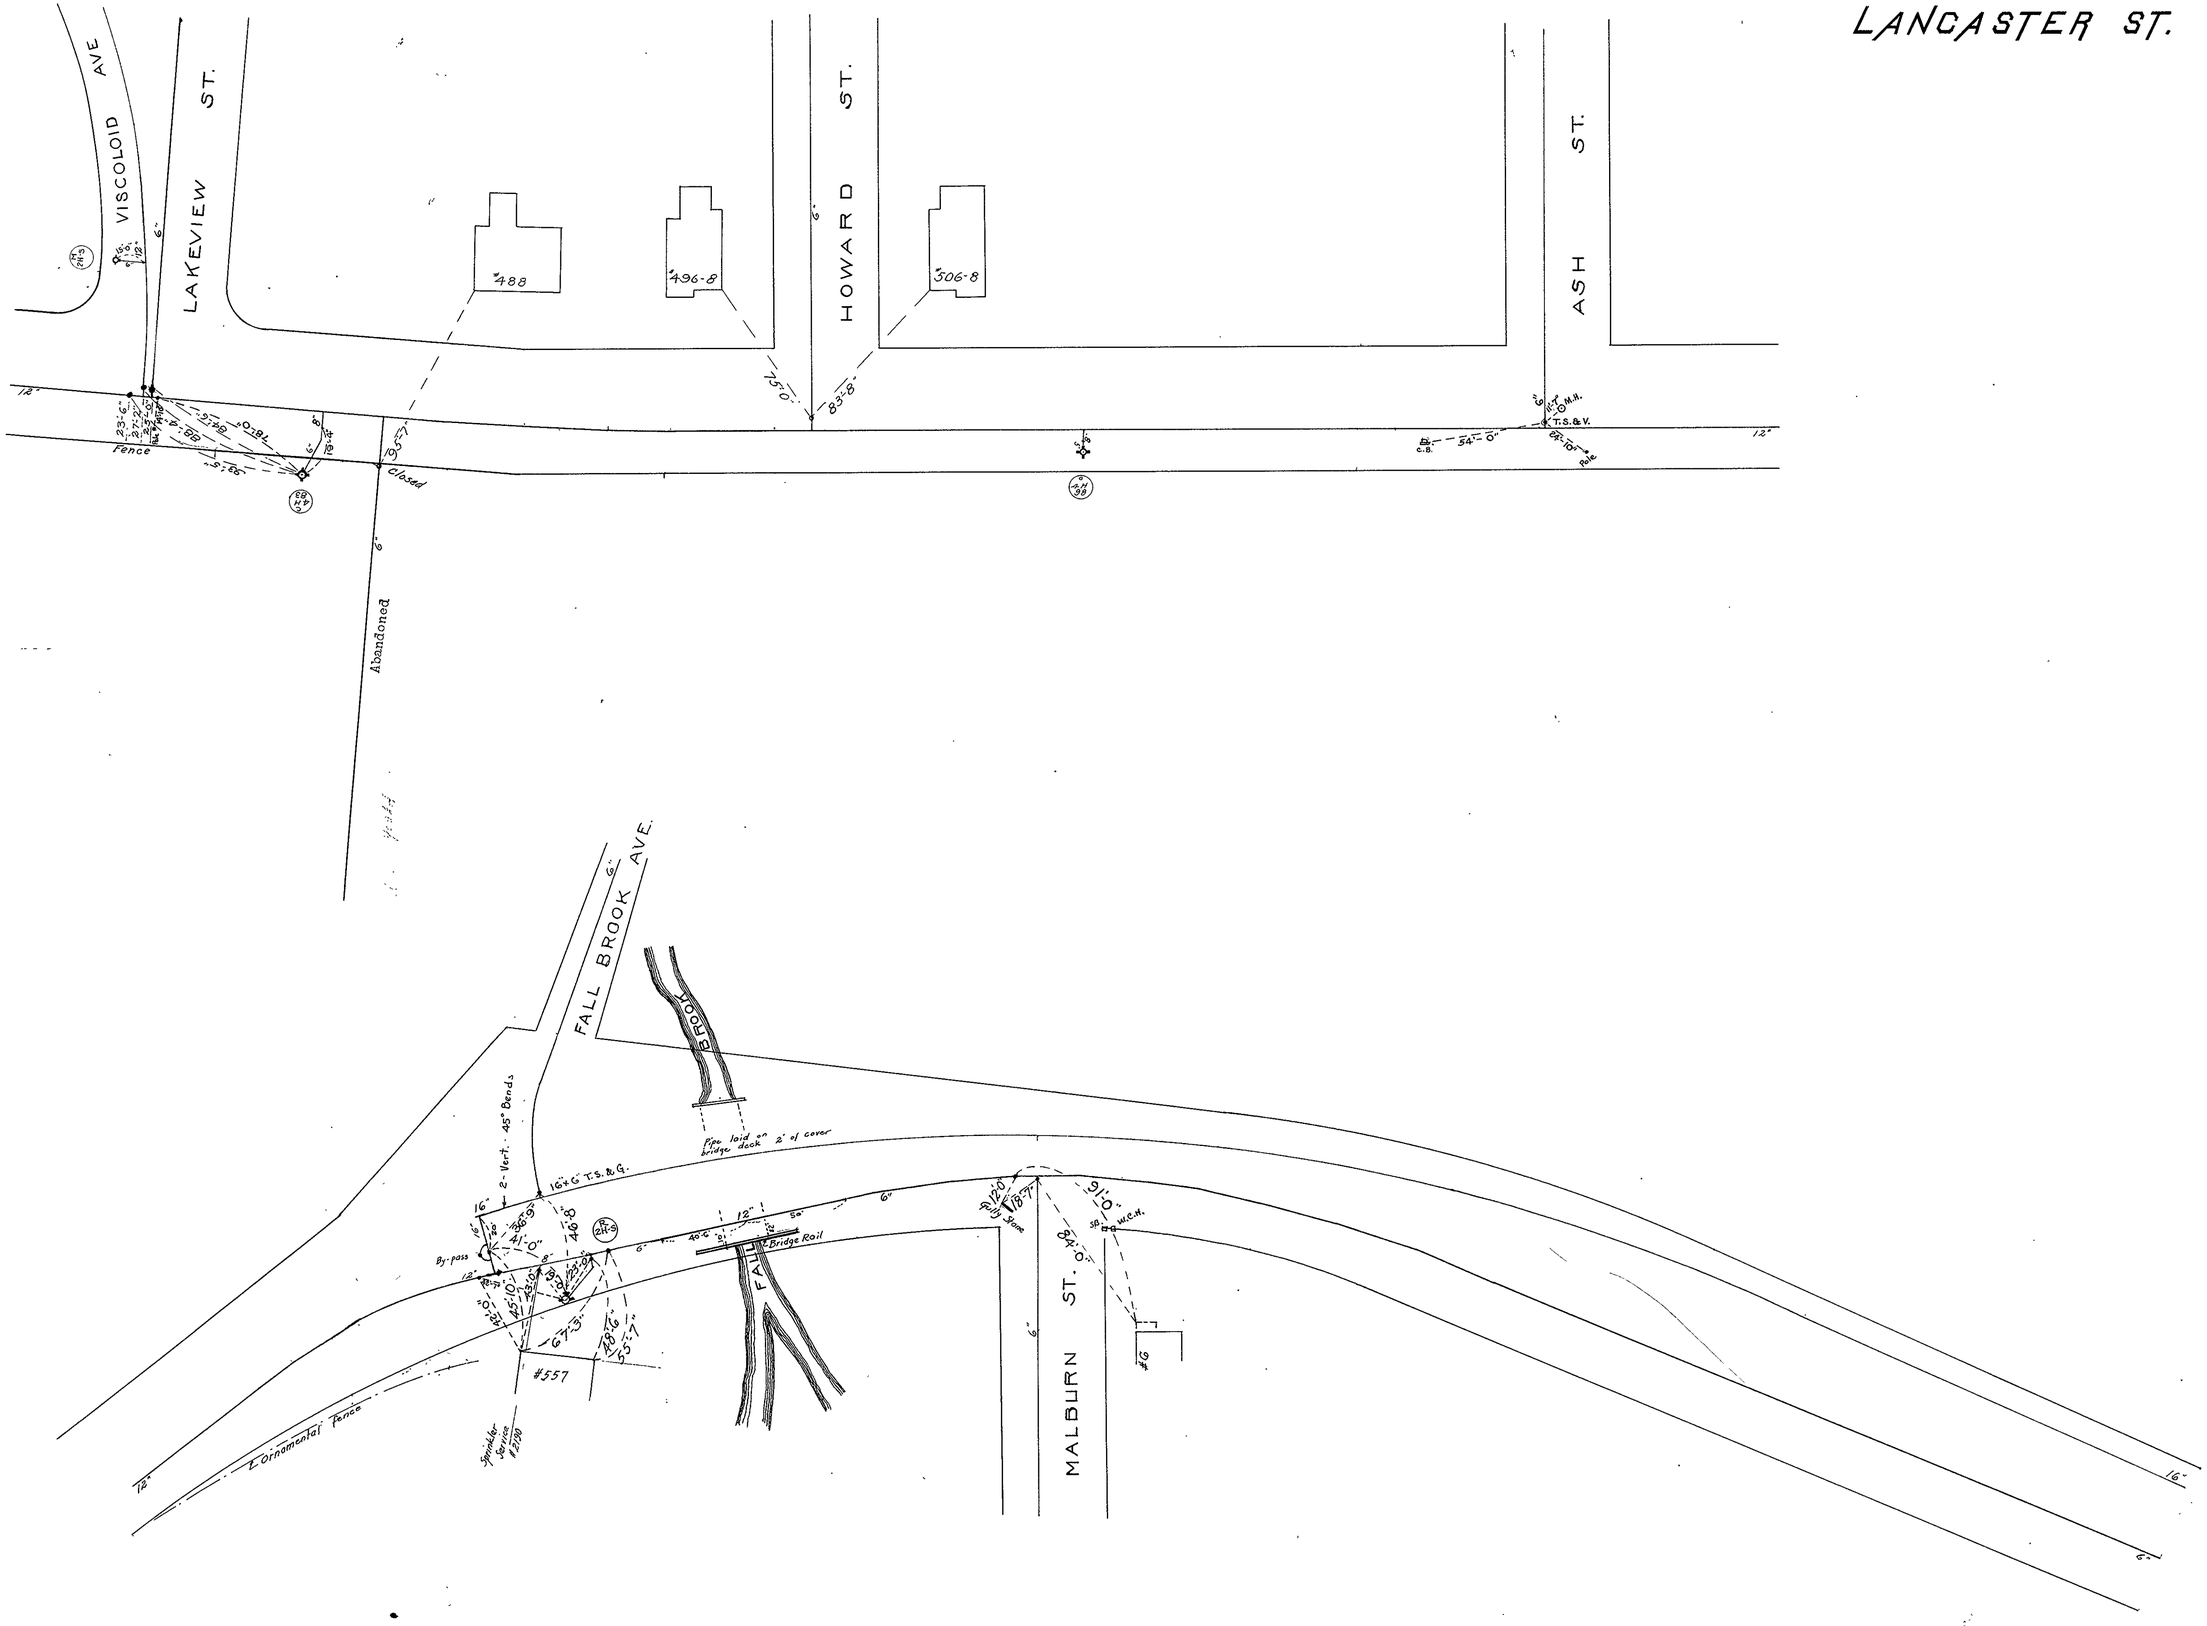
LANCASTER ST.
VISCOLOID AVE
LAKEVIEW ST.
HOWARD ST.
ASH ST.
#488
#496-8
#506-8
Fence
Closed
Abandoned
FALL BROOK AVE.
BROOK
Pipe laid on bridge deck 2' of cover
2-Vert. 45° Bends
16"x6" T.S.&G.
By-pass
#557
Ornamental Fence
Sprinkler Service #2190
FALL
Bridge Rail
Gully Stone
MALBURN ST.
#6