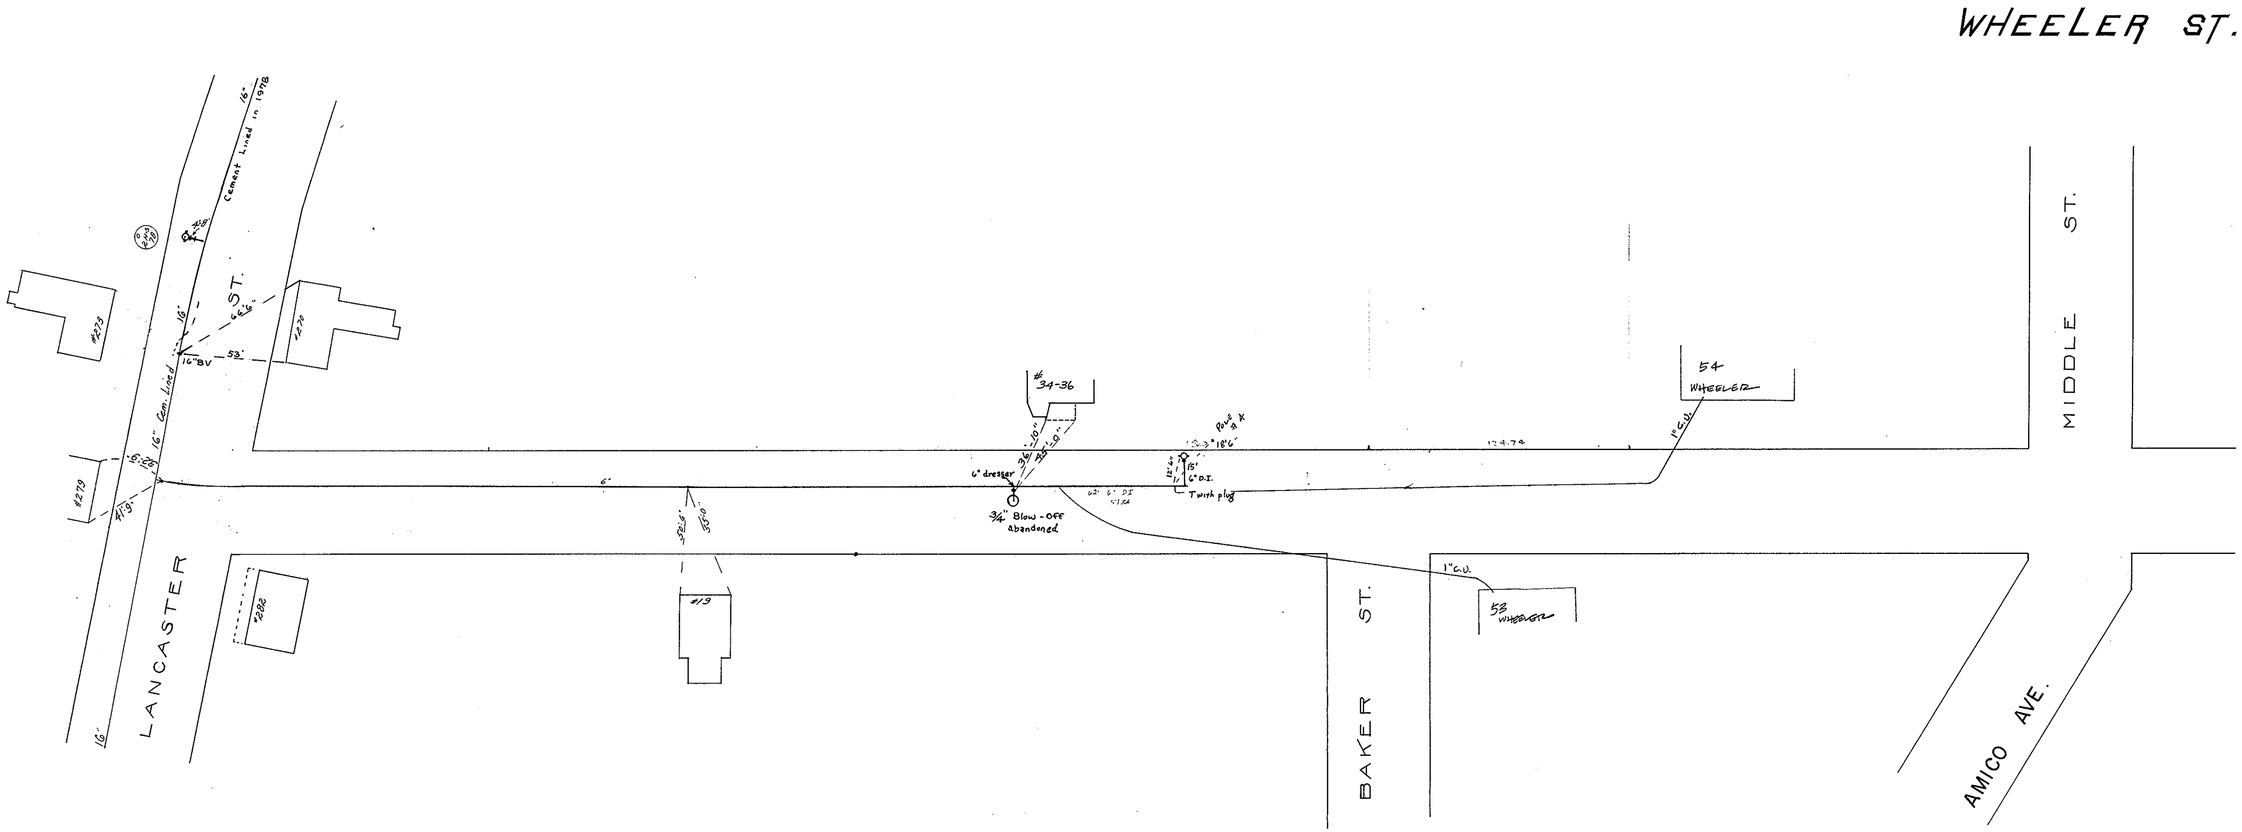
WHEELER ST.
LANCASTER ST.
BAKER ST.
MIDDLE ST.
AMICO AVE.
Cement Lined in 1978
16" Cem. Lined
16" BV
#34-36
54 WHEELER
53 WHEELER
#19
#279
#282
6" dresser
3/4" Blow-off abandoned
6" D.I.
Twith plug
1" C.U.
Pole # 4
124.74

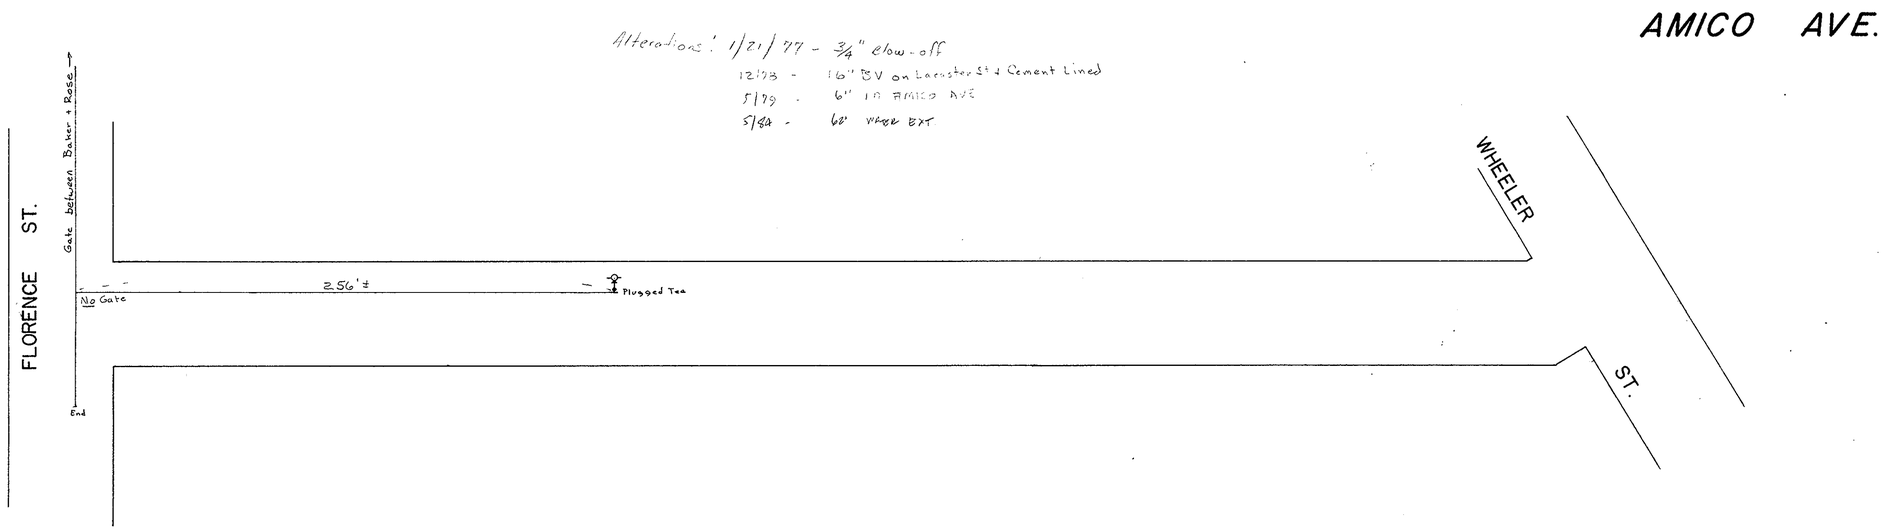
AMICO AVE.
Alterations: 1/21/77 - 3/4" blow-off
12/73 - 16" BV on Lancaster St & Cement Lined
5/79 - 6" in AMICO AVE
5/84 - 6" WATER EXT
FLORENCE ST.
Gate between Baker + Rose
No Gate
End
256'±
Plugged Tee
WHEELER ST.

JUL 8 1976