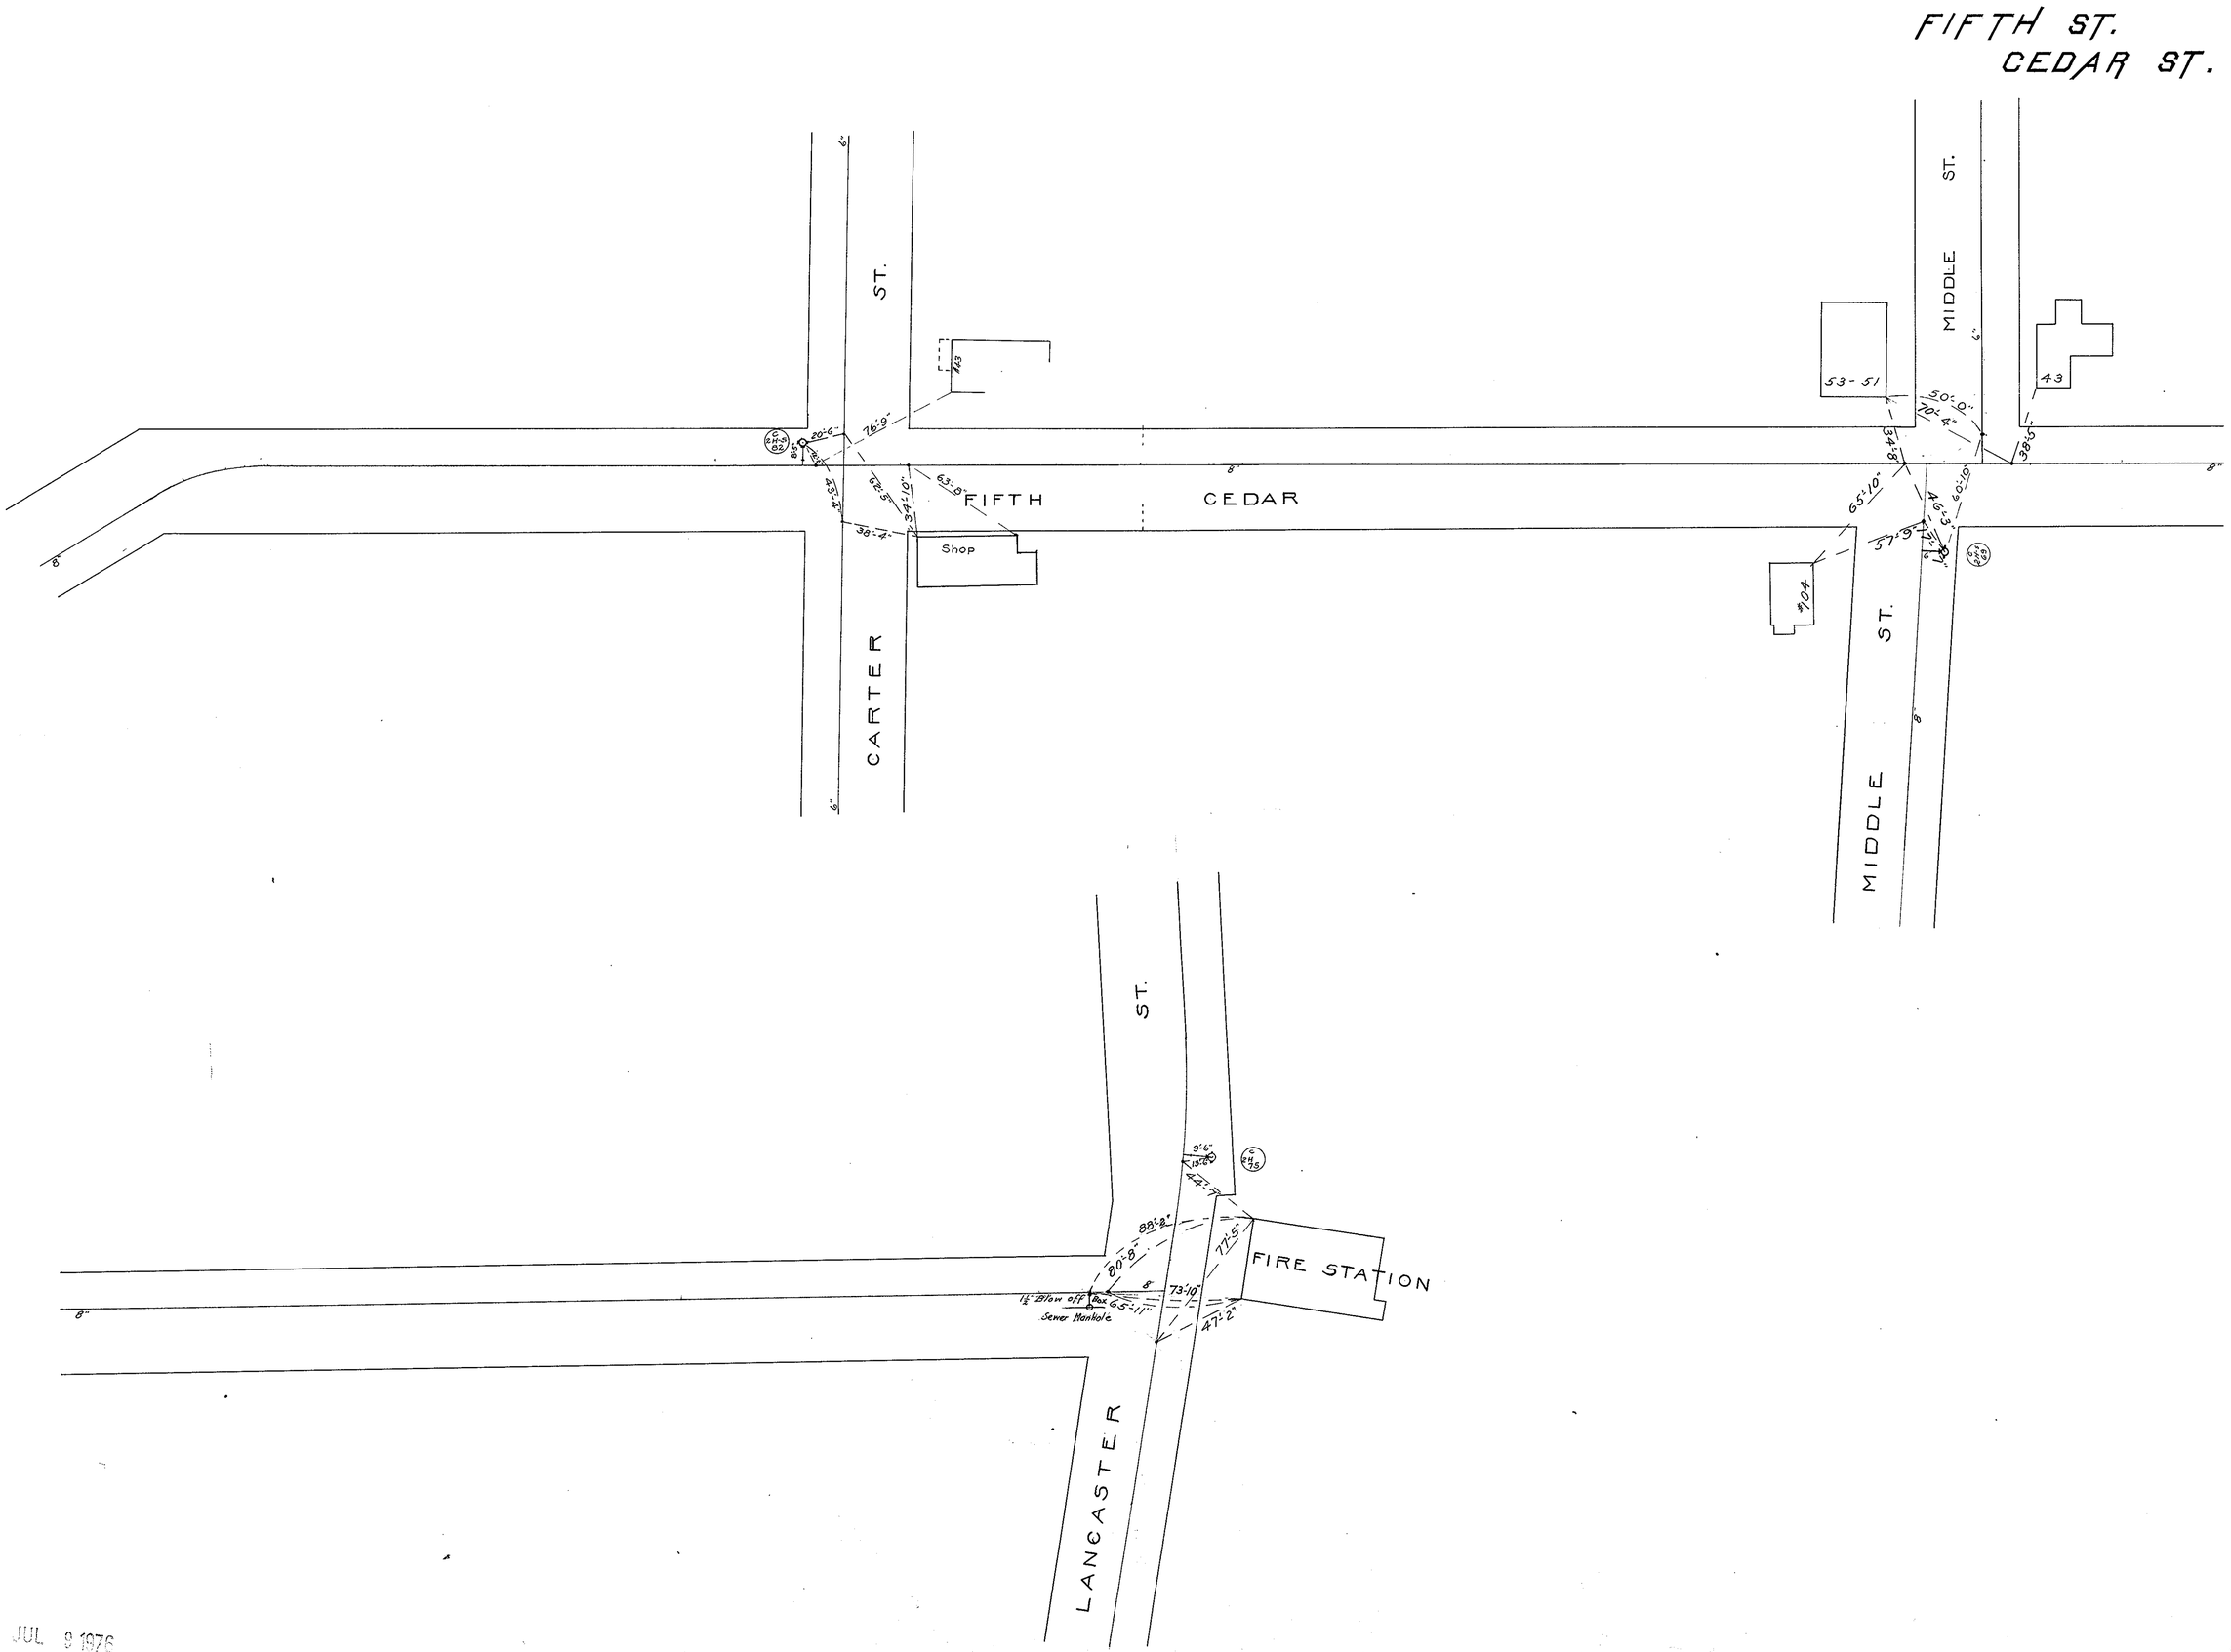
FIFTH ST.
CEDAR ST.
CARTER ST.
FIFTH
CEDAR
Shop
43
53-51
43
104
MIDDLE ST.
MIDDLE ST.
LANCASTER ST.
FIRE STATION
1½" Blow off Box
Sewer Manhole

JUL 9 1976