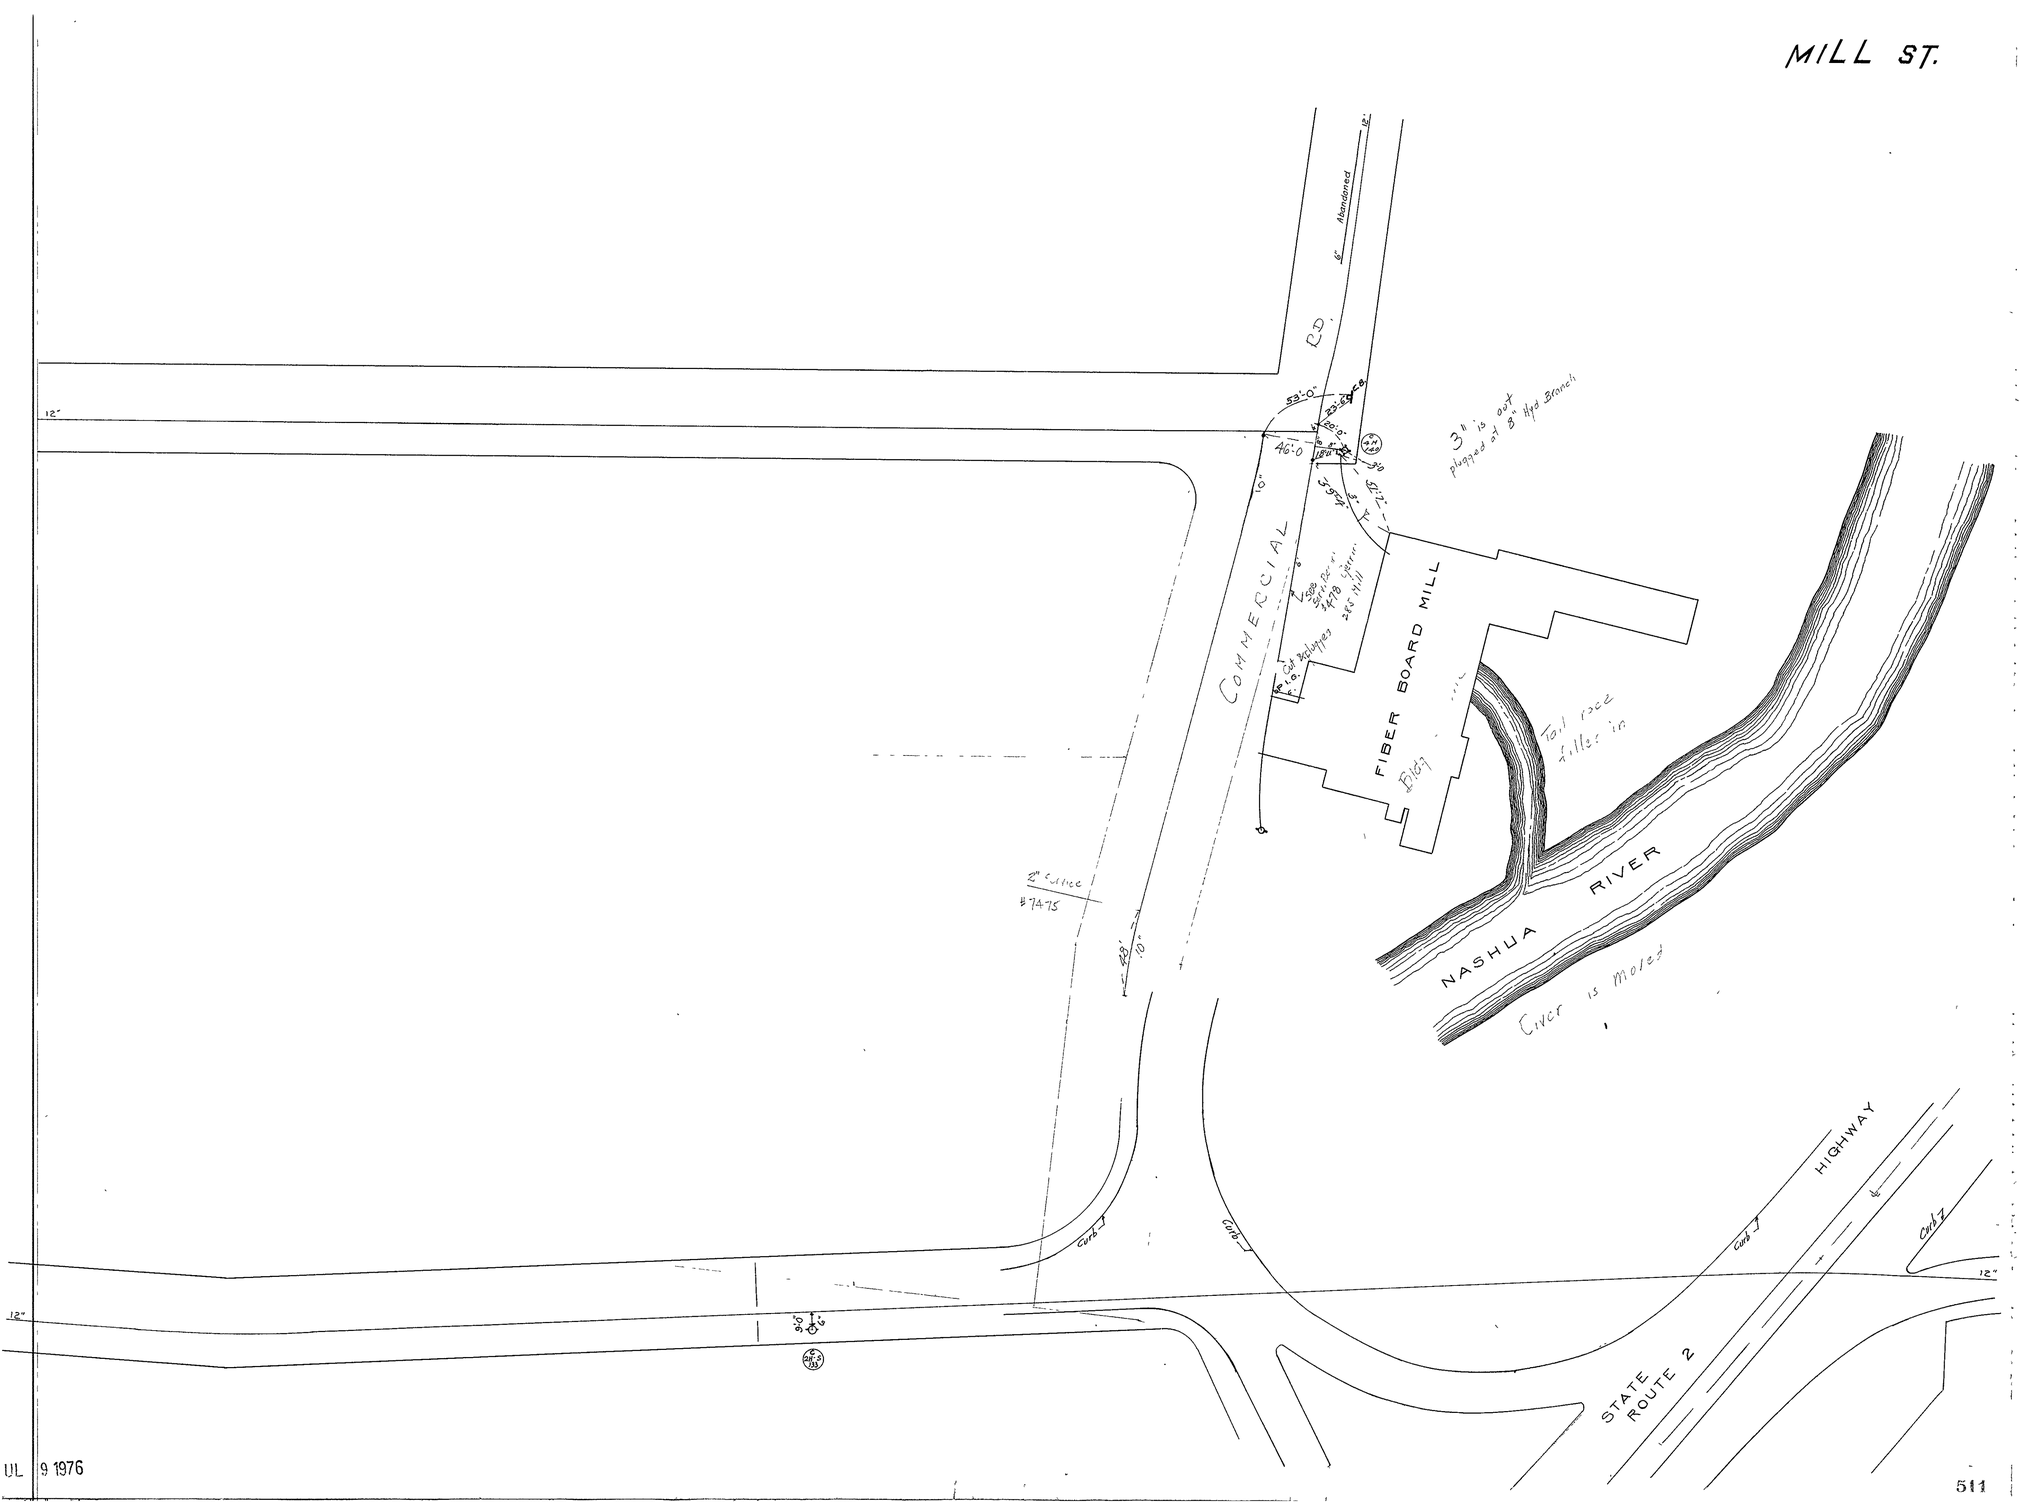
MILL ST.
COMMERCIAL RD.
Abandoned
3" is out plugged at 8" Hyd Branch
FIBER BOARD MILL
Tail race filler in
NASHUA RIVER
River is moved
2" Service #7475
Curb
HIGHWAY
STATE ROUTE 2
12"
53'-0"
46'-0"
48'-10"