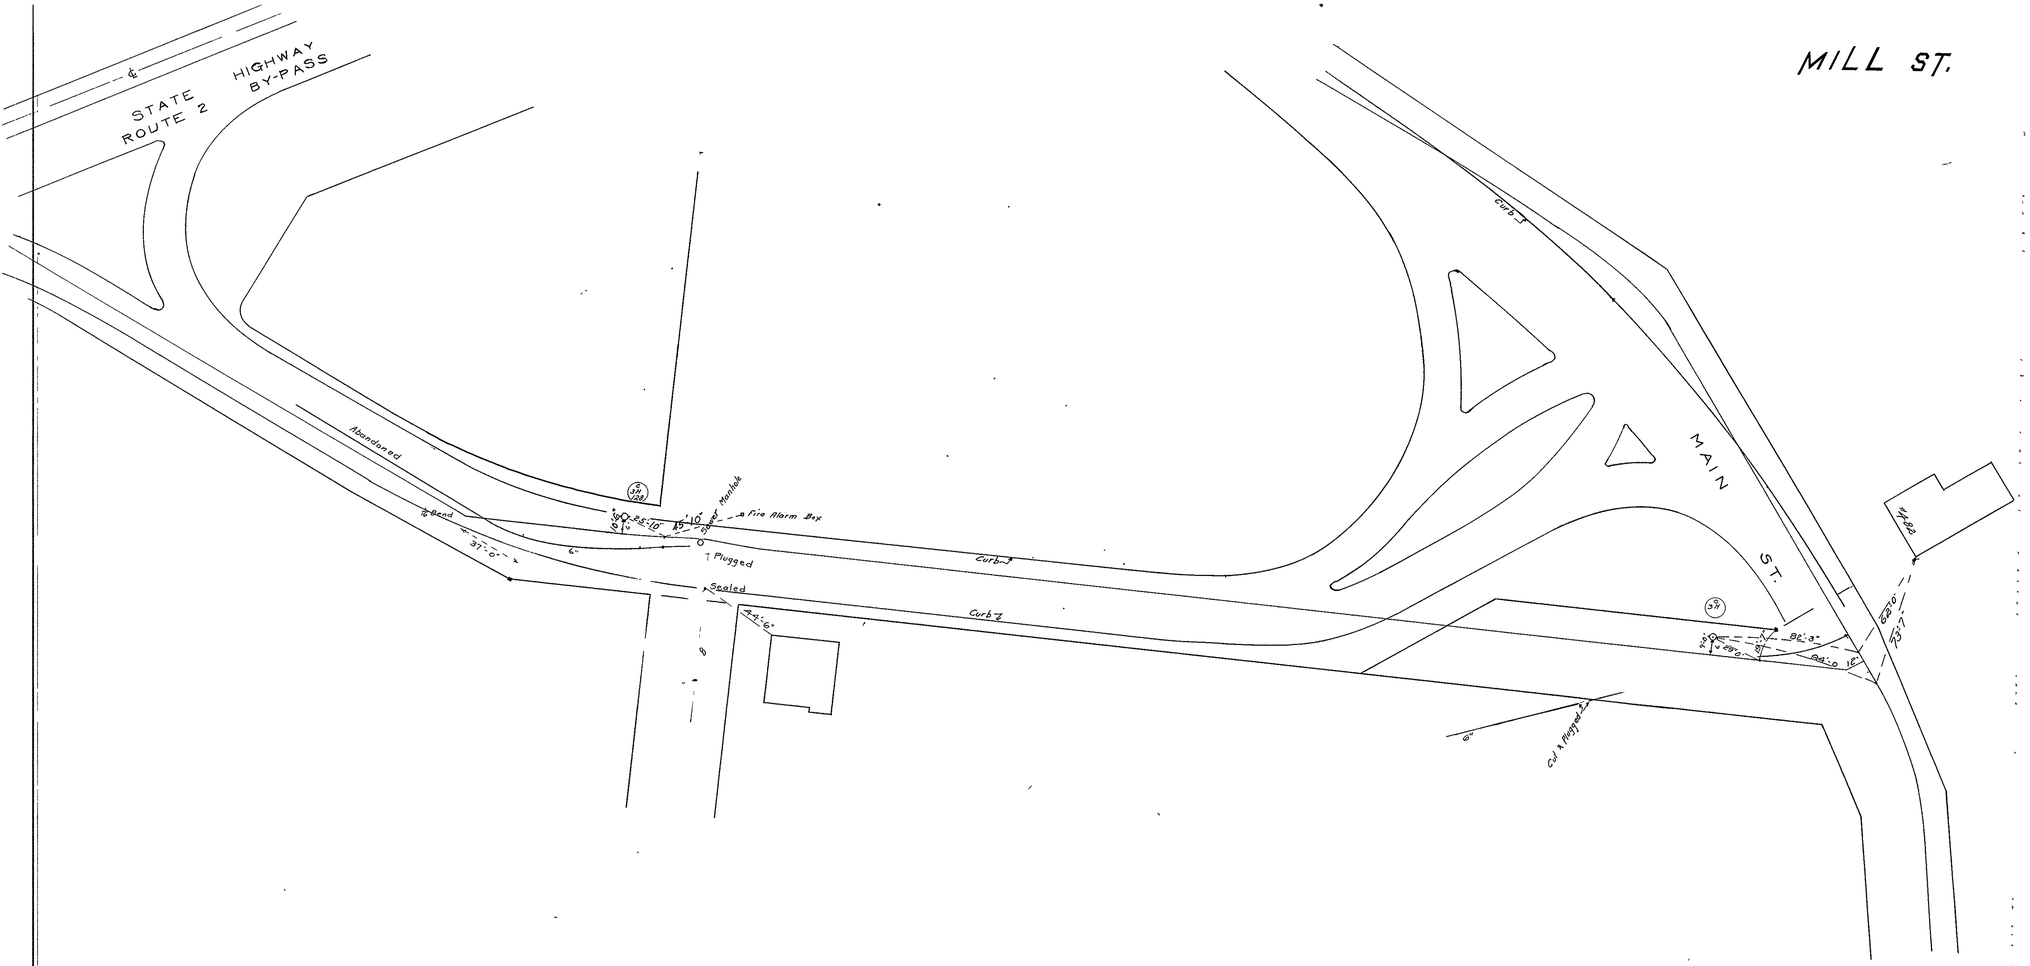
MILL ST.
STATE ROUTE 2
HIGHWAY BY-PASS
Abandoned
Bend
37'-0"
Manhole
Fire Alarm Box
Plugged
Sealed
Curb
MAIN ST.
Curb
Curb
Curb
Cut & Plugged
6"
6"
8"
Hydrant
S.H.
S.H.
S.H.