CRISCI ST. EXT.

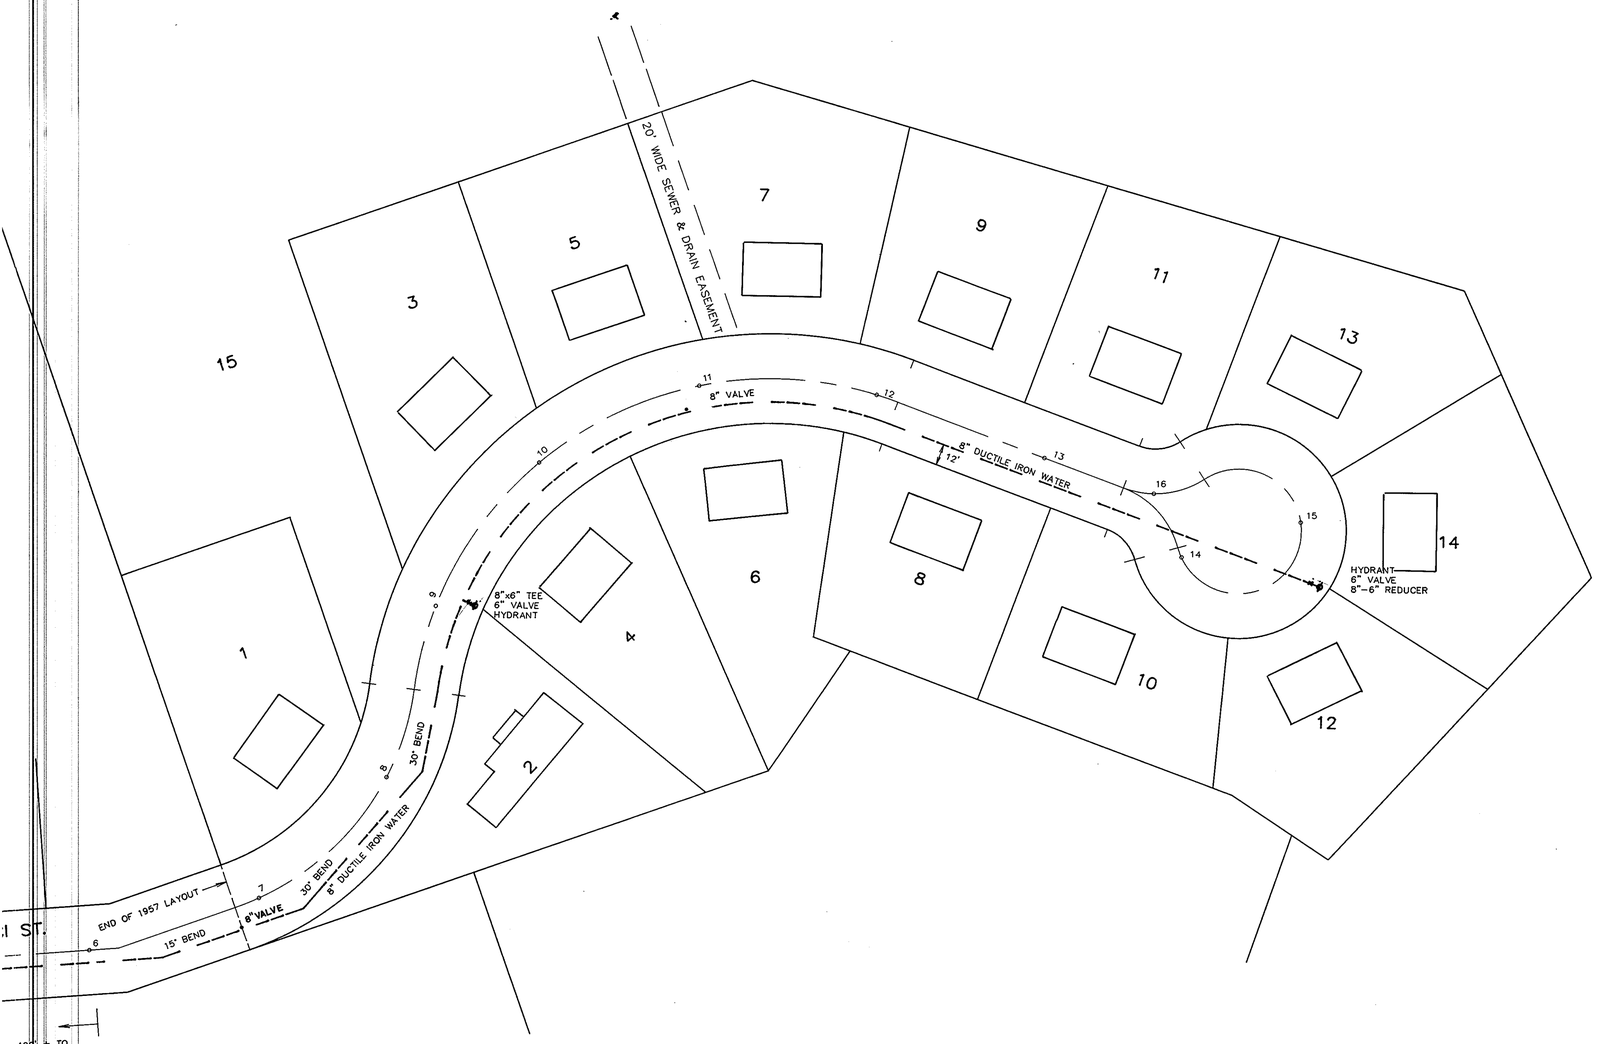

AS - BUILT

WATER PLAN

OF

CRISCI STREET EXTENSION

IN LEOMINSTER, MASS.

JUNE 22, 1988

40 0 40 80

WILLIAM R. BINGHAM & ASSOCIATES

24 COLUMBIA STREET – LEOMINSTER, MASS. 01453

19–D–34

605 A