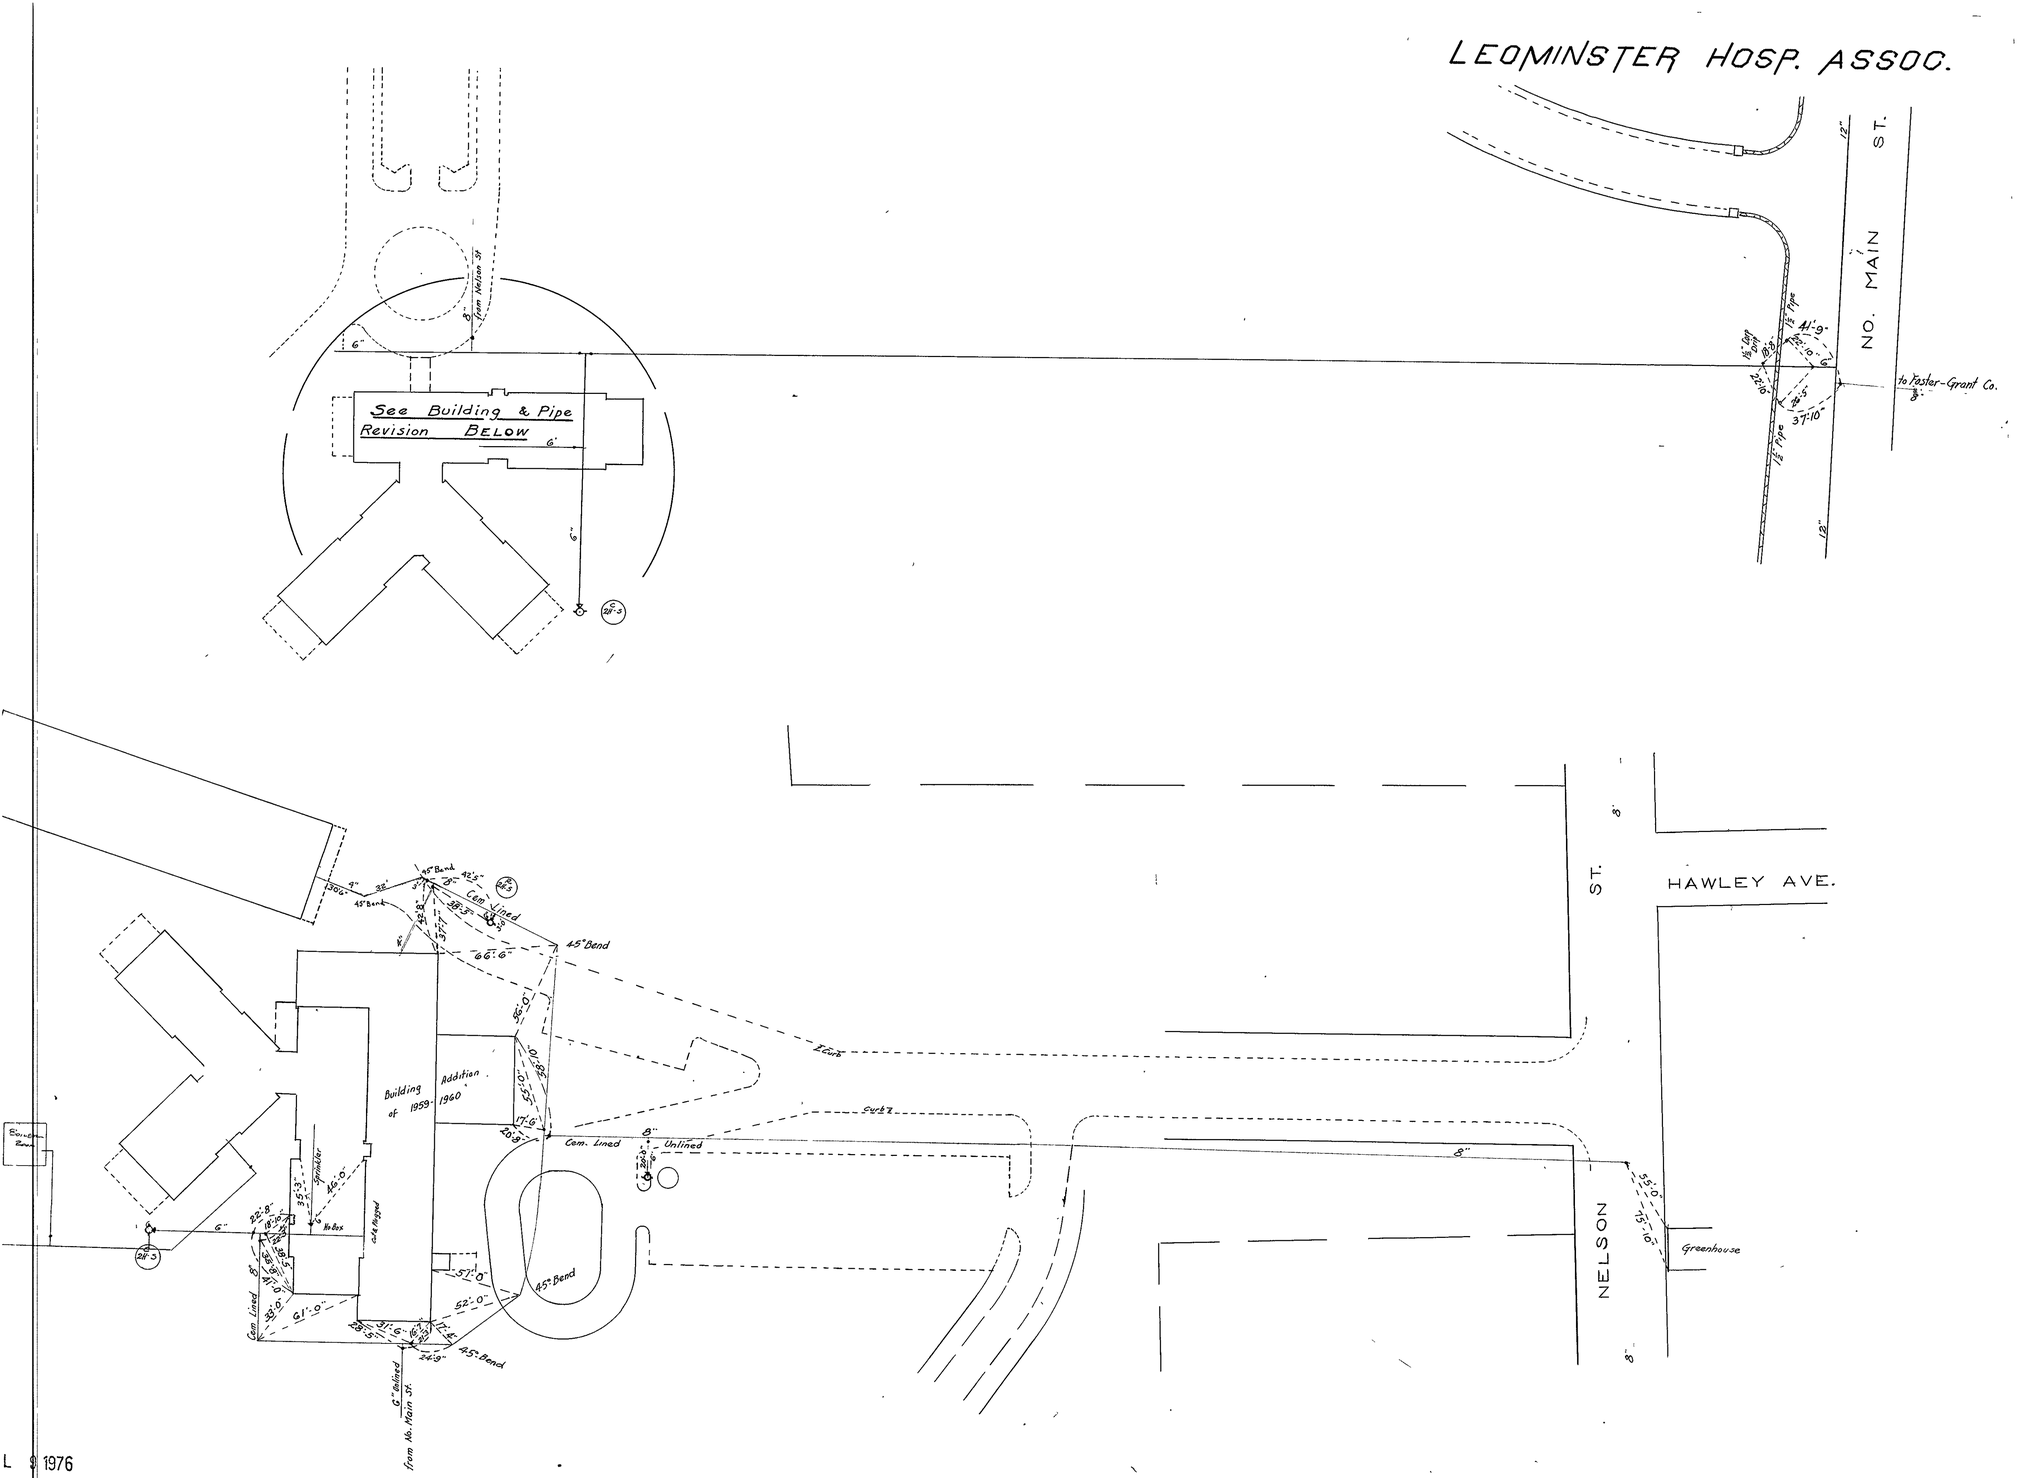
LEOMINSTER HOSP. ASSOC.
NO. MAIN ST.
to Foster-Grant Co.
See Building & Pipe Revision BELOW
from Nelson St
HAWLEY AVE.
NELSON ST.
Greenhouse
Building Addition of 1959-1960
Cem. Lined
Unlined
45° Bend
Sprinkler
No Box
6" Unlined from No. Main St.
Curb
L 9 1976