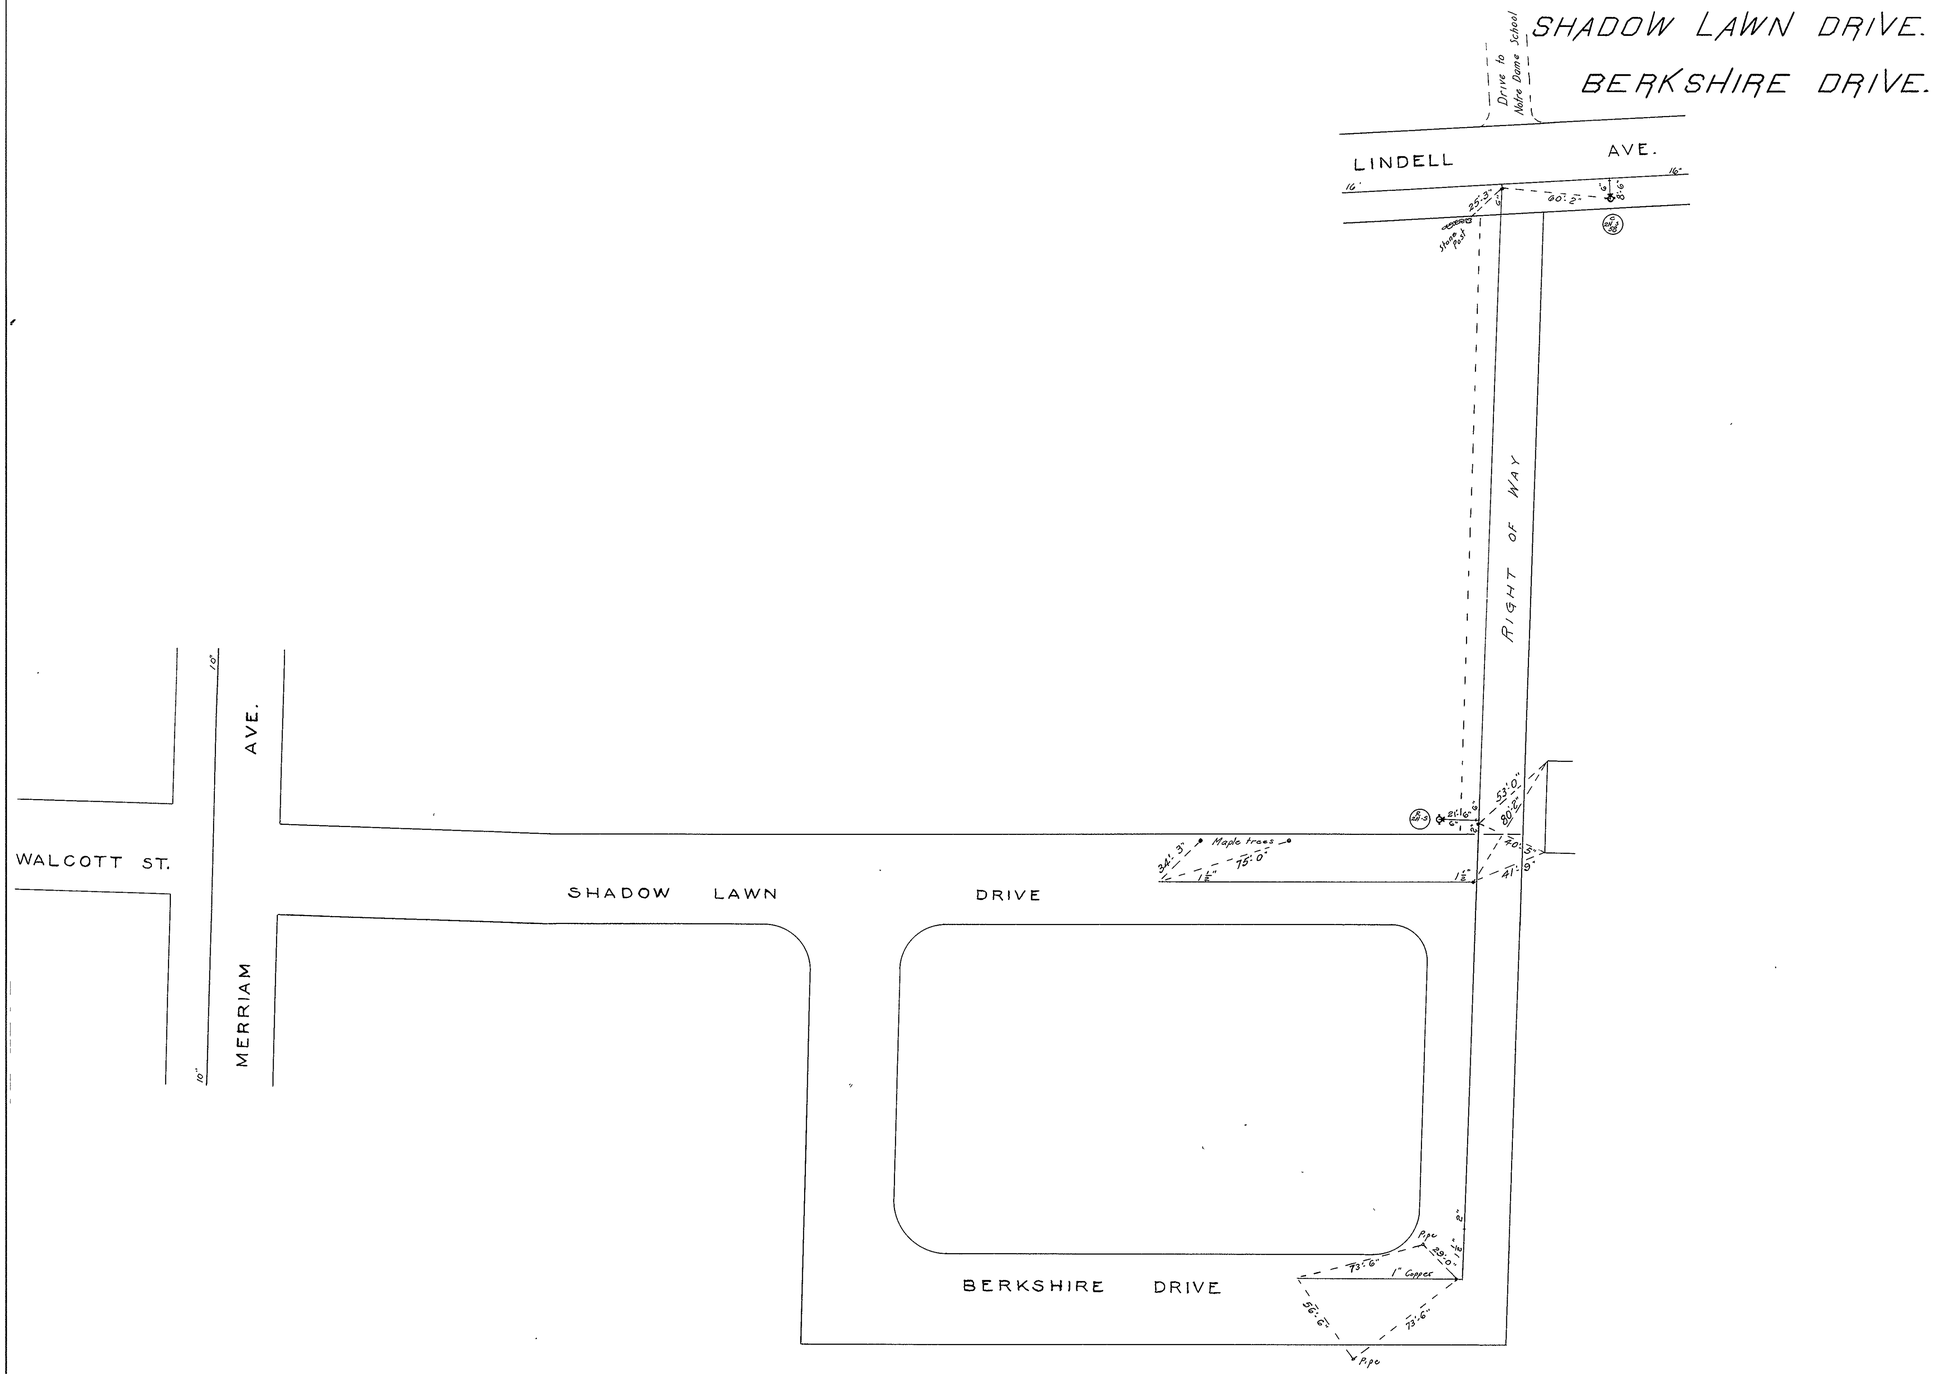
SHADOW LAWN DRIVE.
BERKSHIRE DRIVE.
Drive to Notre Dame School
LINDELL AVE.
16'
16'
25'-3"
60'-2"
Stone Post
RIGHT OF WAY
53'-0"
80'-2"
40'-5"
41'-9"
Maple trees
34'-3"
75'-0"
1½"
1½"
WALCOTT ST.
MERRIAM AVE.
10"
10"
SHADOW LAWN DRIVE
BERKSHIRE DRIVE
Pipe
29'-0"
73'-6"
1" Copper
56'-6"
73'-6"
Pipe