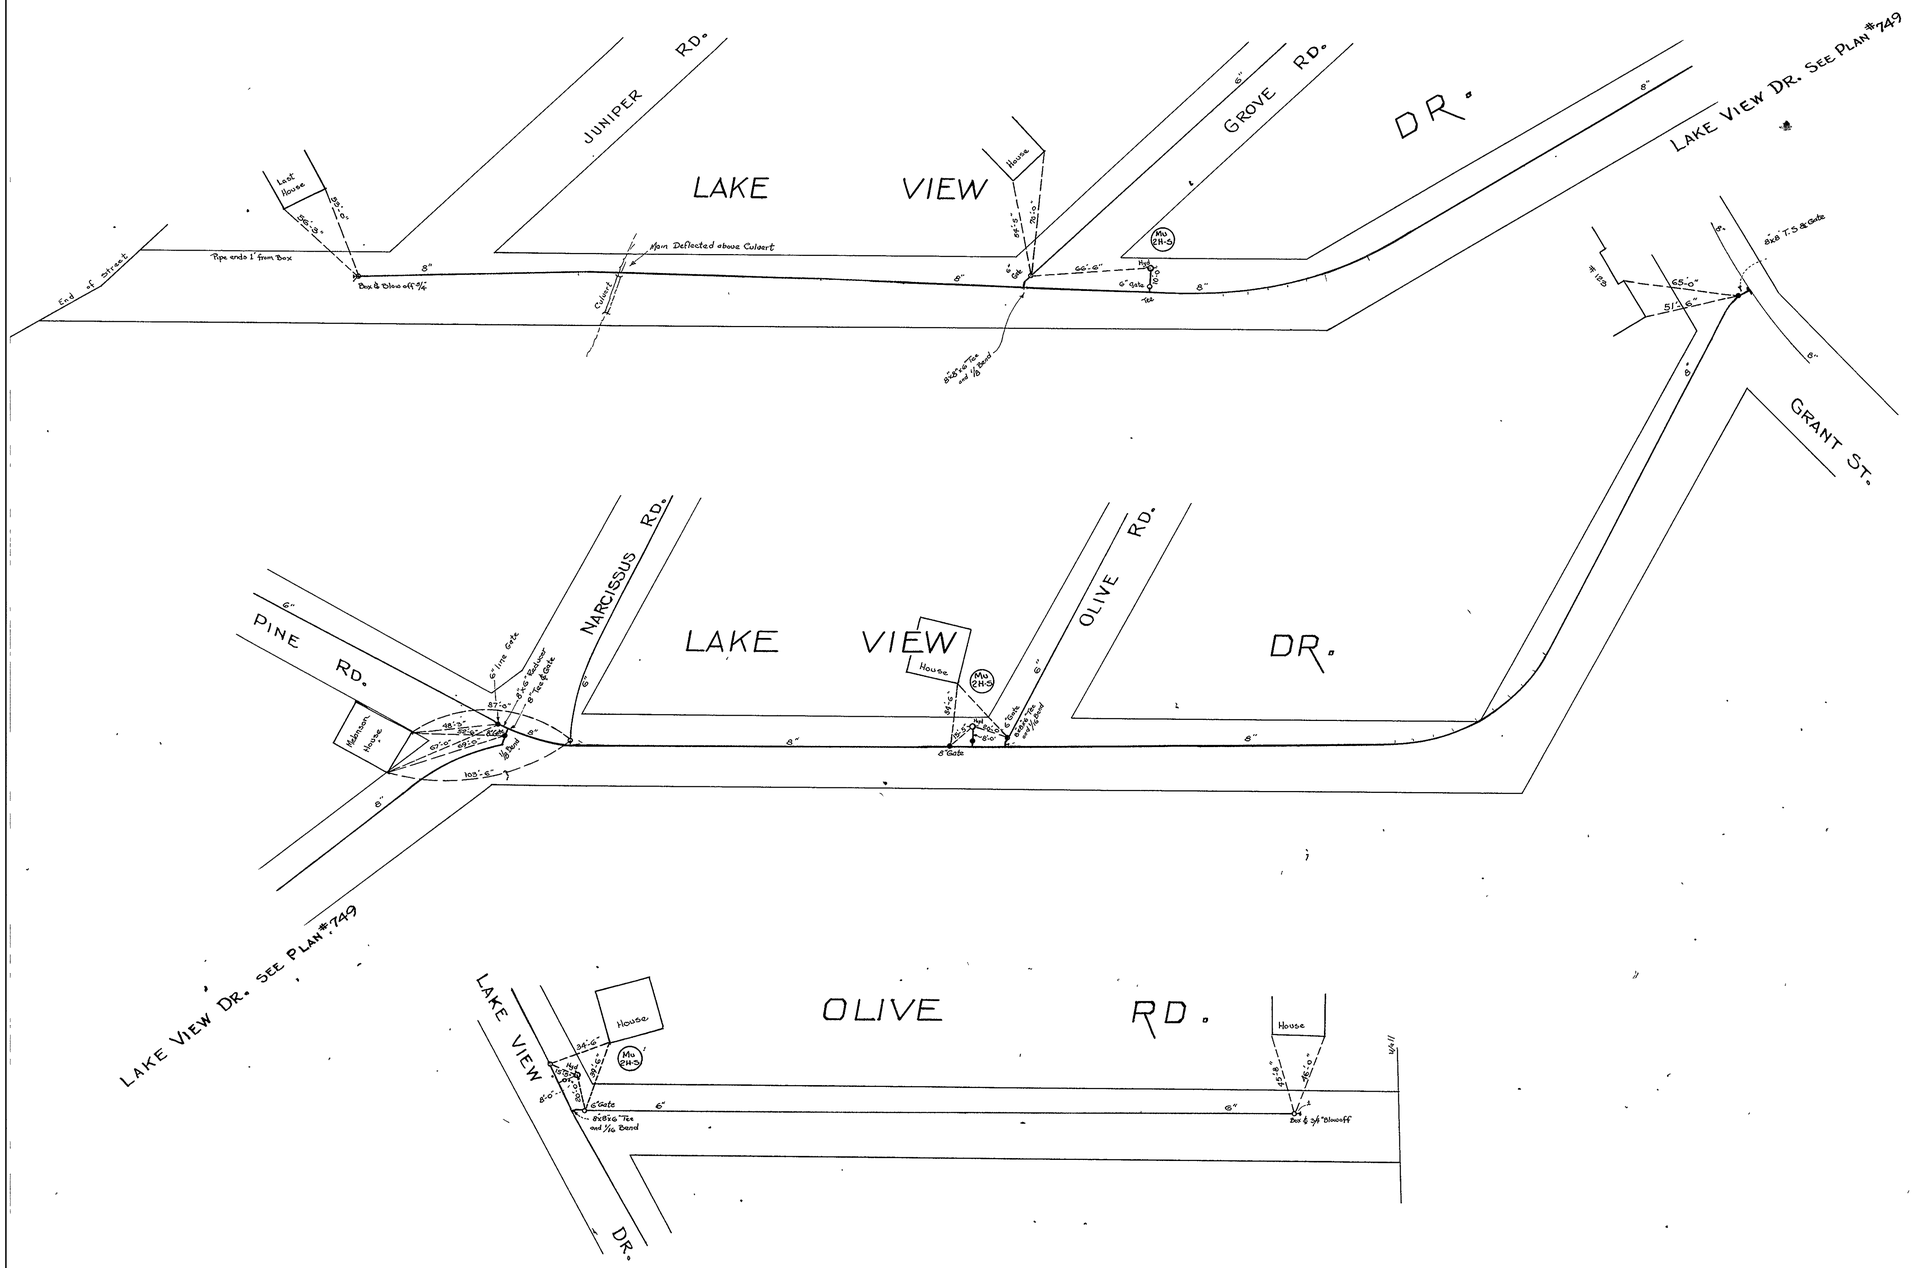

JUNIPER RD.
LAKE VIEW DR.
GROVE RD.
LAKE VIEW DR. SEE PLAN #749
GRANT ST.
NARCISSUS RD.
OLIVE RD.
PINE RD.
LAKE VIEW DR.
LAKE VIEW DR. SEE PLAN #749
OLIVE RD.
LAKE VIEW DR.
Last House
House
Mu 2H-S
Main Deflected above Culvert
Culvert
Pipe ends 1' from Box
End of Street
Box & Blow off 3/4"
6" Gate
8"x8"x6" Tee and 1/8 Bend
8"x8" T.S. & Gate
6" line Gate
8"x6" Reducer
8" Tee & Gate
Mahnson House
Box & 3/4" Blowoff

JUL 9 1976