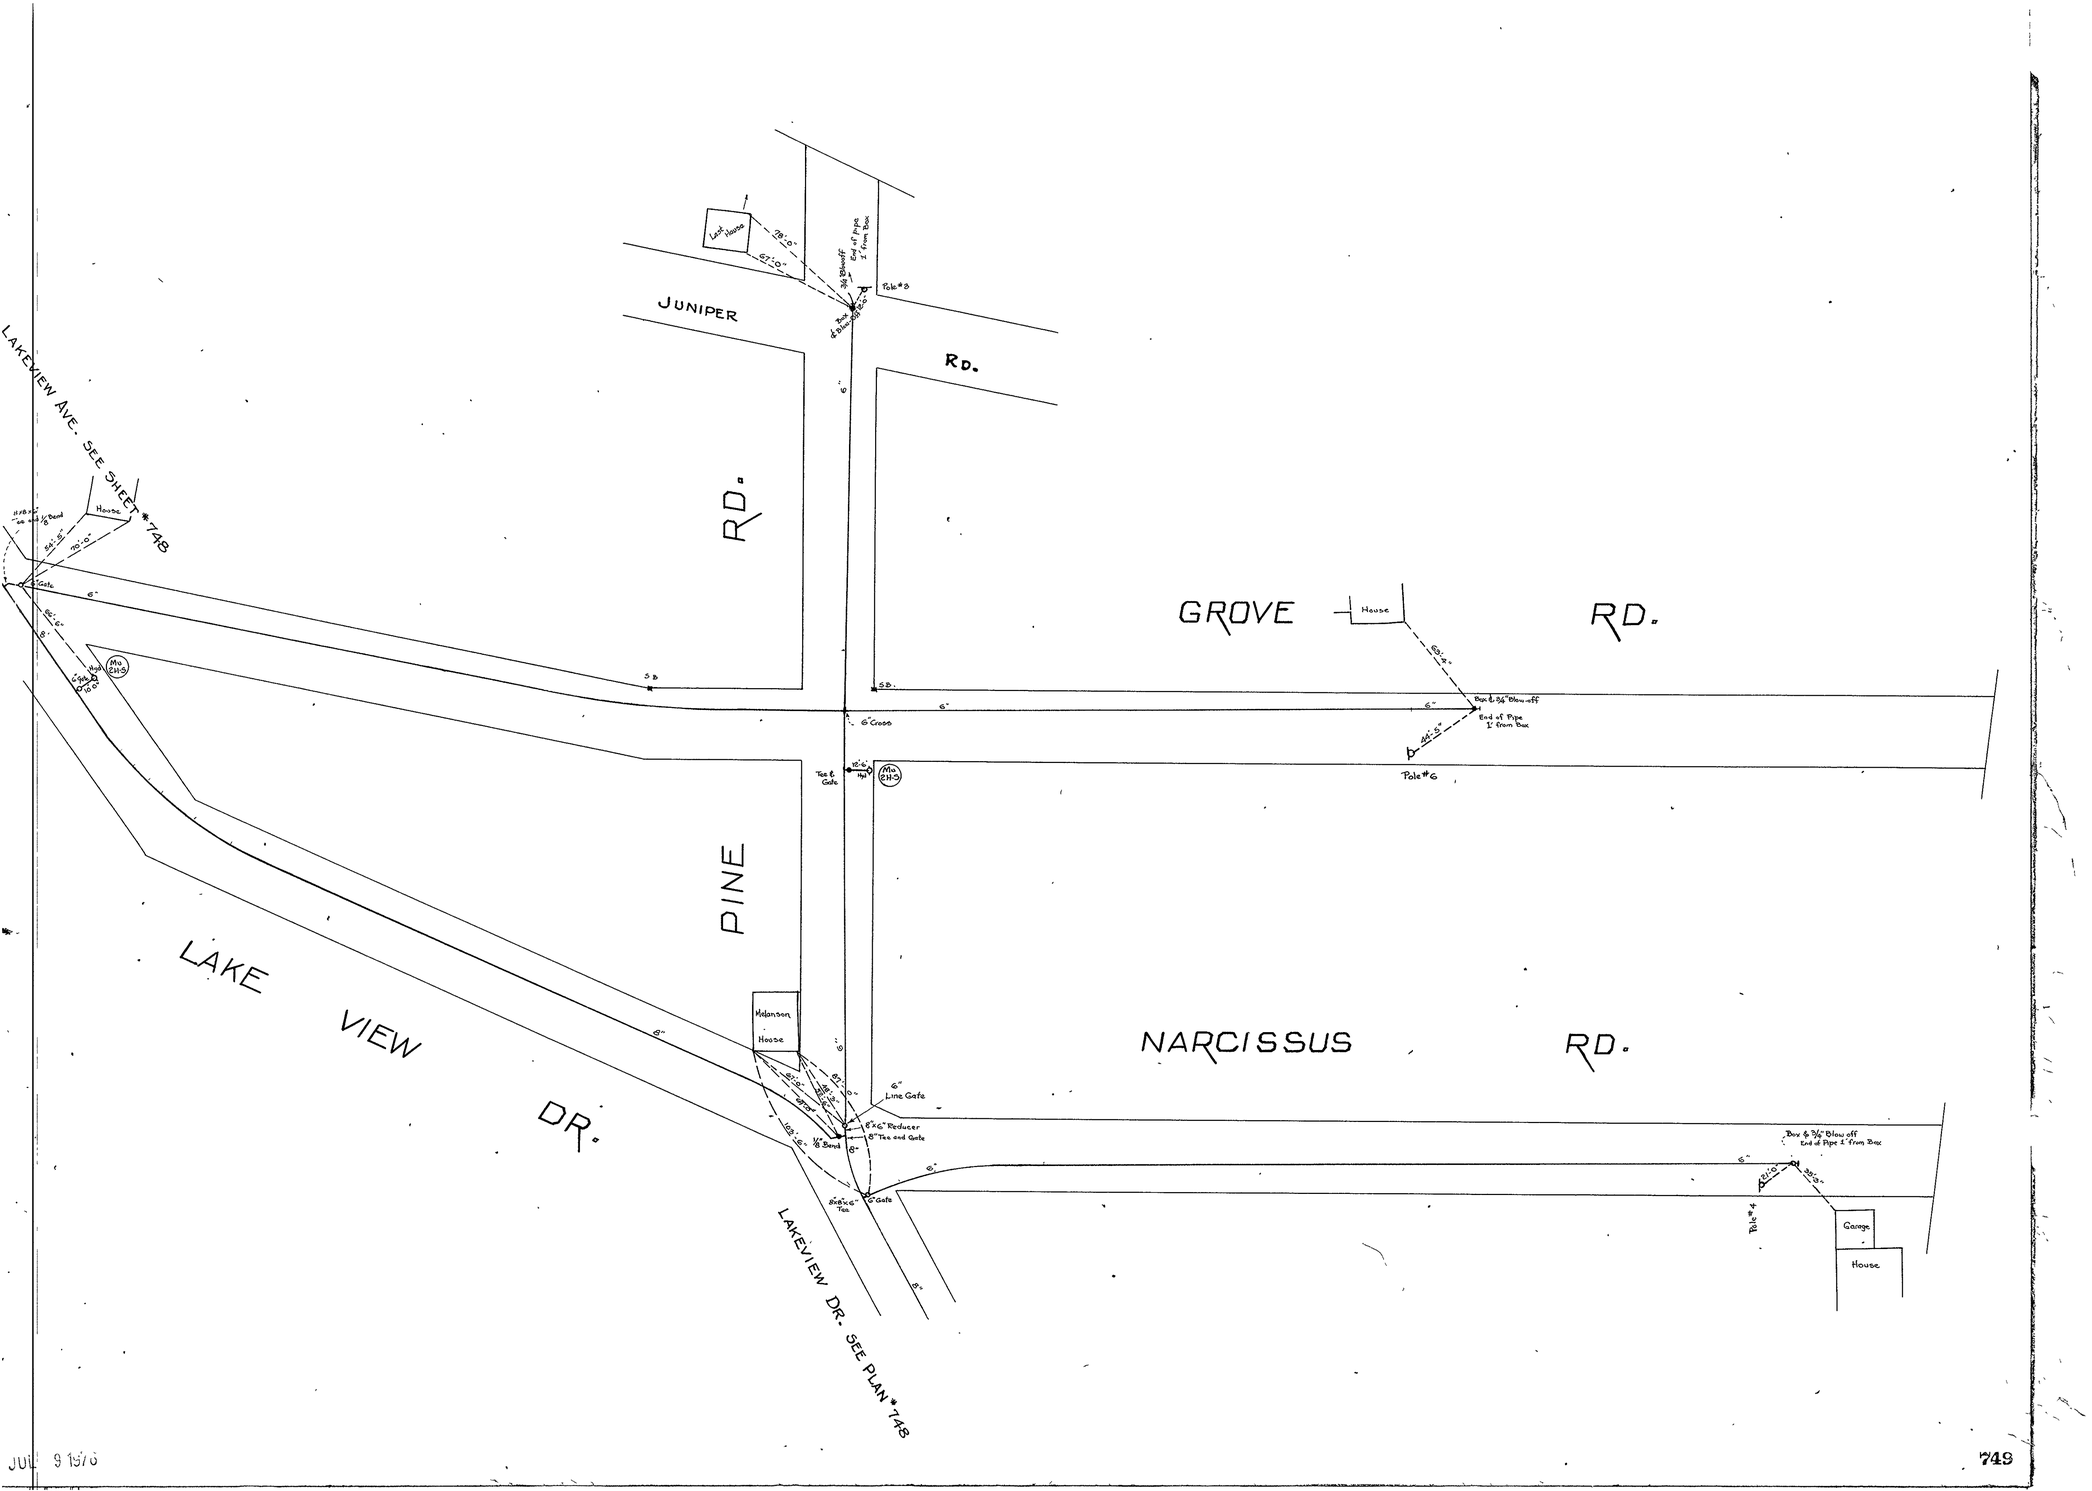

LAKEVIEW AVE. SEE SHEET #748
JUNIPER
RD.
RD.
GROVE
RD.
PINE
LAKE
VIEW
DR.
NARCISSUS
RD.
LAKEVIEW DR. SEE PLAN #748
Melanson
House
Garage
House
Pole #6
Pole #3
Pole #4
6" Cross
Tee & Gate
6" Line Gate
8"x6" Reducer
8" Tee and Gate
8"x8"x6" Tee
6" Gate
Mu 2H-5

JUL 9 1976