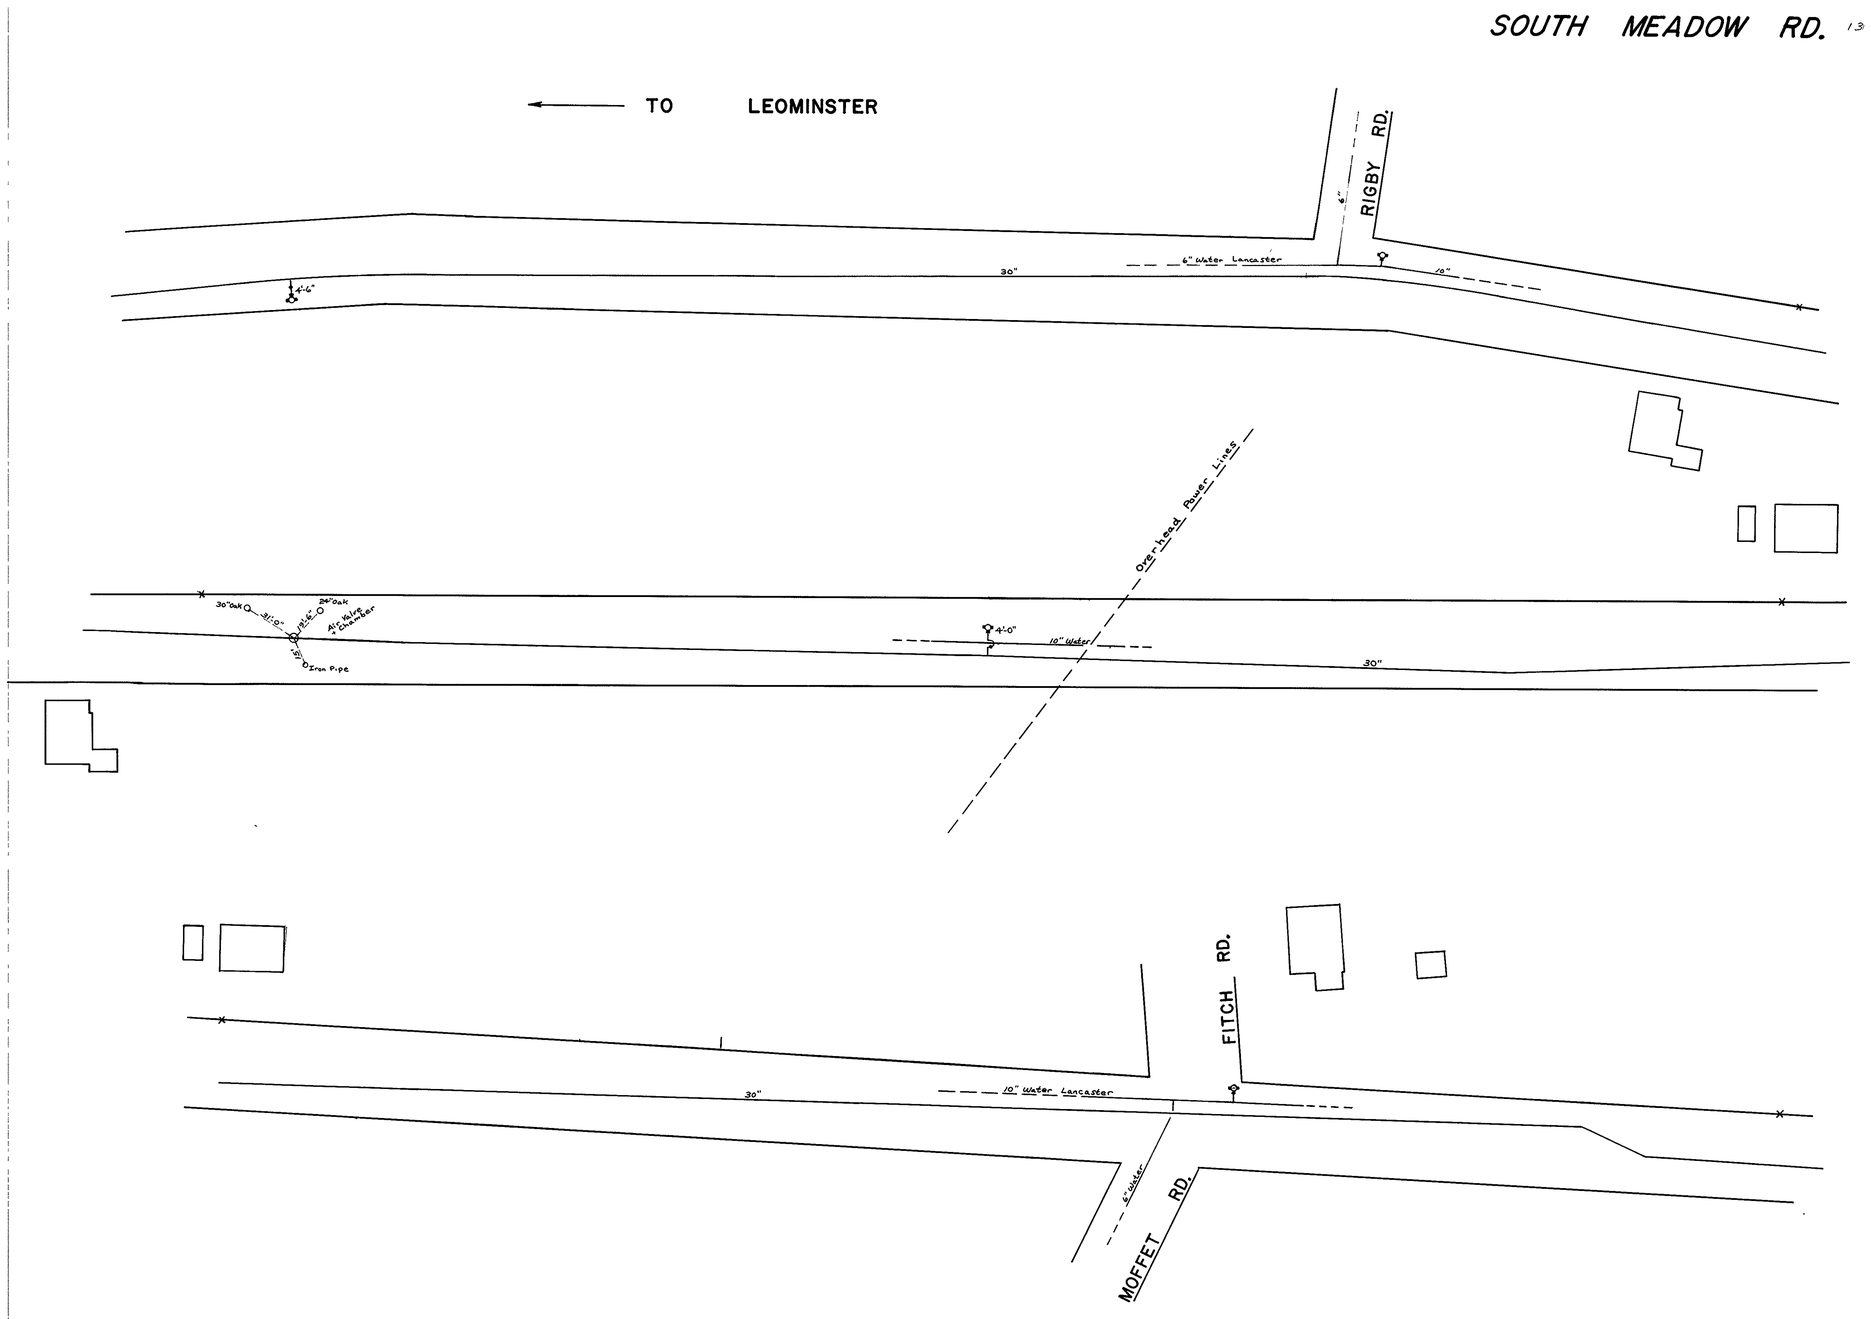
SOUTH MEADOW RD.
TO LEOMINSTER
RIGBY RD.
6"
6" Water Lancaster
30"
10"
4'-6"
Overhead Power Lines
30" Oak
31'-0"
24" Oak
19'-6"
Air Valve + Chamber
15'
Iron Pipe
4'-0"
10" Water
30"
FITCH RD.
30"
10" Water Lancaster
6" Water
MOFFET RD.

JAN 17 1977