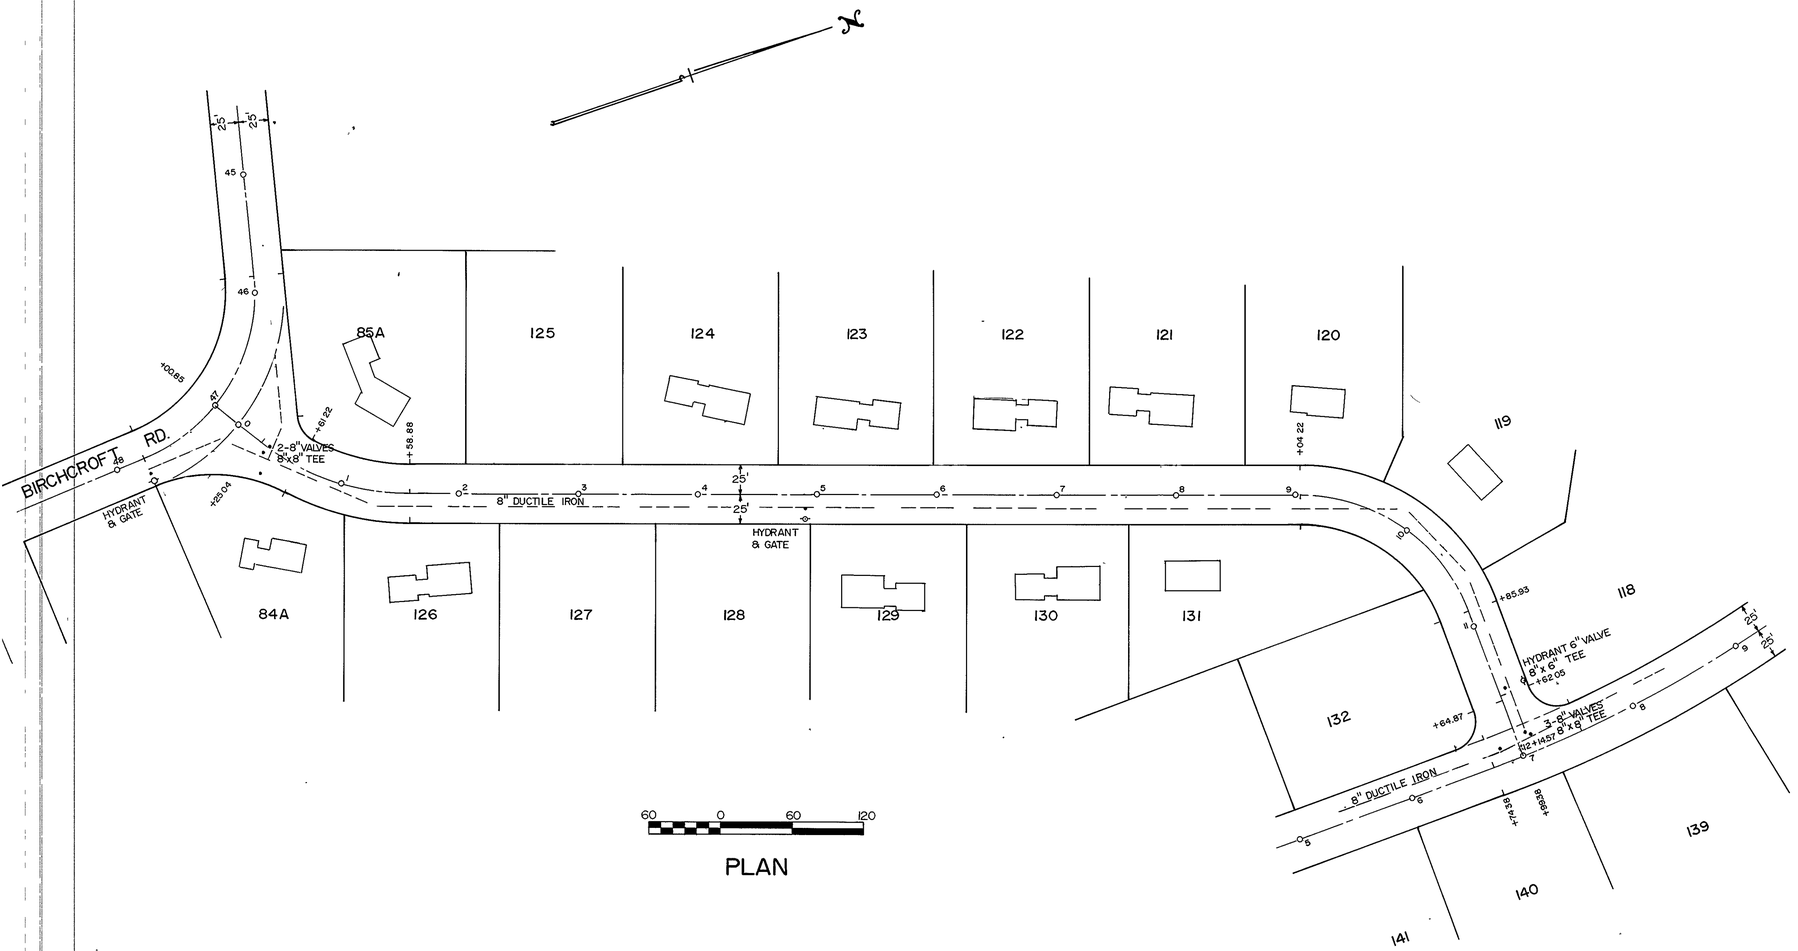

WATER PLAN

OF

COMSTOCK ROAD

IN LEOMINSTER, MASS.

DECEMBER 15, 1987

SCALE AS SHOWN

WILLIAM R. BINGHAM & ASSOC.-REG. ENGRS. & SURVEYORS

24 COLUMBIA ST. - LEOMINSTER, MASS.