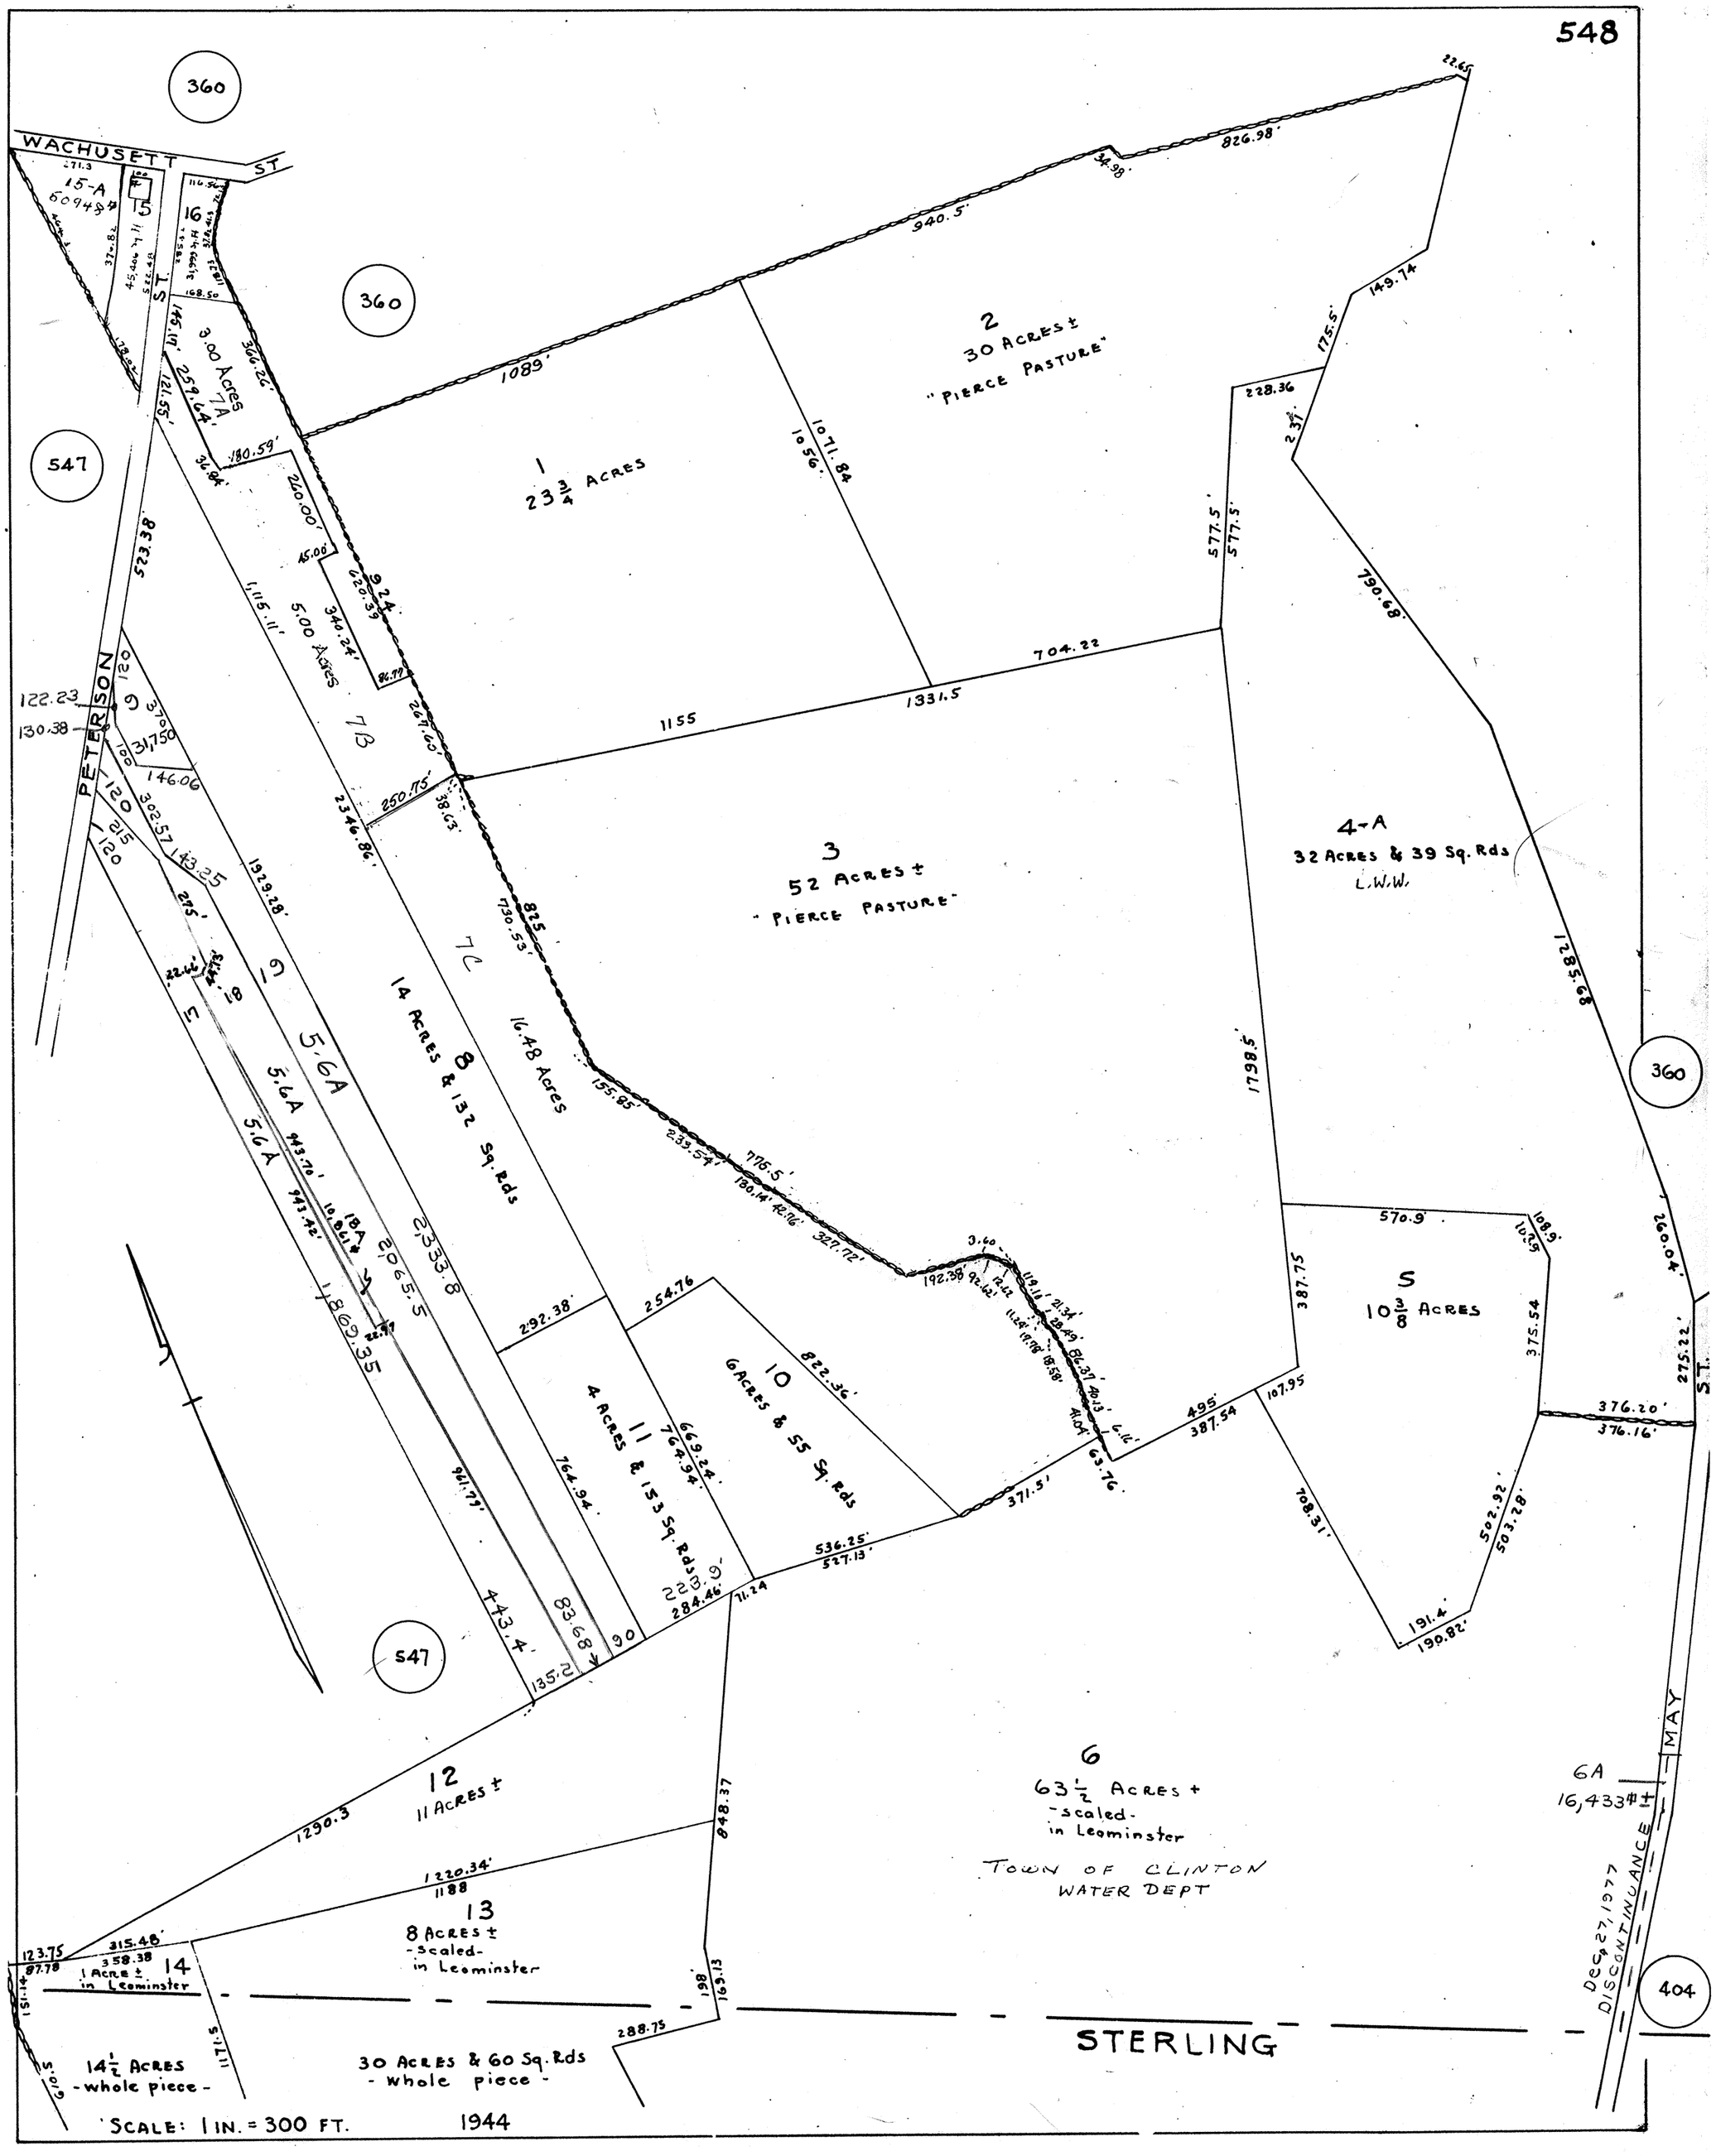
WACHUSETT ST
PETERSON
MAY ST.
STERLING
360
547
404
15-A
15
16
7A
3.00 Acres
1
23 3/4 Acres
2
30 Acres ±
"Pierce Pasture"
3
52 Acres ±
"Pierce Pasture"
4-A
32 Acres & 39 Sq. Rds
L.W.W.
5
10 3/8 Acres
6
63 1/2 Acres +
-scaled-
in Leominster
Town of Clinton
Water Dept
6A
16,433# ±
7B
5.00 Acres
7C
16.48 Acres
8
14 Acres & 132 Sq. Rds
9
5.6A
10
6 Acres & 55 Sq. Rds
11
4 Acres & 153 Sq. Rds
12
11 Acres ±
13
8 Acres ±
-scaled-
in Leominster
14
1 Acre ±
in Leominster
14 1/2 Acres
-whole piece-
30 Acres & 60 Sq. Rds
-whole piece-
Dec. 27, 1977
Discontinuance
SCALE: 1 IN. = 300 FT.
1944